NORTHWOODS

PART OF SECTION 35, TOWNSHIP 1 NORTH, RANGE 27 EAST, THE CITY OF JACKSONVILLE, DUVAL COUNTY, FLORIDA

PLAT BOOK 61 PAGE 107

SHEET 1 OF 6 SHEETS

CAPTION: PREPARE BY SURVEYOR

SAME LANDS AS DESCRIBED IN O.R.B 10865, PAGE 4-5, OF THE CURRENT PUBLIC RECORDS OF DUVAL COUNTY, FLORIDA

PART OF SECTION 35, TOWNSHIP 1 NORTH, RANGE 27 EAST, DUVAL COUNTY, FLORIDA, MORE PARTICULARLY DESCRIBED AS FOLLOWS:

BEGIN AT THE INTERSECTION OF THE WEST LINE OF MOOSE ROAD (A VARIABLE RIGHT-OF-WAY) WITH THE NORTH LINE OF NEW BERLIN ROAD (A 60' RIGHT-OF-WAY); THENCE SOUTH 73°-13'-37" WEST, 710.52 FEET, ALONG THE NORTH LINE OF SAID NEW BERLIN ROAD; THENCE NORTH 02°-21'-34" WEST 809.29 FEET; THENCE SOUTH 87°-38'-26" WEST, 400.13 FEET; THENCE NORTH 02°-21'-34" WEST, 879.74 FEET; THENCE NORTH 89°-05'-26" EAST, 764.11 FEET; THENCE SOUTH 01°-20'-15" EAST, 499.59 FEET; THENCE NORTH 89°-07'-42" EAST, 350.19 FEET TO THE WEST LINE OF BLOCK 2, SHEFFIELD VILLAGE-UNIT ONE, AS RECORDED IN PLAT BOOK 45, PAGES 45, 45A AND 45B OF THE CURRENT PUBLIC RECORDS OF DUVAL COUNTY, FLORIDA; THENCE SOUTH 01°-23'-04" EAST, 984.37 FEET, ALONG THE WEST LINE OF SAID BLOCK 2 AND THE WEST LINE OF SAID MOOSE ROAD, TO THE POINT OF BEGINNING.

CONTAINING 29.43 ACRES, MORE OR LESS

SAID LANDS SITUATED, LYING AND BEING IN DUVAL COUNTY, FLORIDA

SURVEYOR'S CERTIFICATE

THIS IS TO CERTIFY THAT THIS PLAT IS A TRUE AND CORRECT REPRESENTATION OF THE LANDS SURVEYED, PLATTED, AND DESCRIBED IN THE CAPTION, THAT THE SURVEY WAS MADE UNDER THE UNDERSIGNED'S RESPONSIBLE DIRECTION AND SUPERVISION, THAT THE SURVEY DATA COMPLIES WITH ALL THE REQUIREMENTS OF FLORIDA STATUTE 177, THAT PERMANENT REFERENCE MONUMENTS (PRM), PERMANENT CONTROL POINTS (PCP), AND LOT CORNERS HAVE BEEN OR WILL BE MONUMENTED IN ACCORDANCE WITH CHAPTER 177.091, FLORIDA STATUES, CHAPTERS 61G17-6.003, FLORIDA ADMINISTRATIVE CODE, AND SECTION 654.110, ORDINANCE CODE, OF THE CITY OF JACKSONVILLE, FLORIDA.

CERTIFIED THIS 24 DAY OF MARCH A.D., 2006

Thomas P. Hughes, JR

THOMAS P. HUGHES, JR.
PROFESSIONAL LAND SURVEYOR No. 3507
1501 COUNTY ROAD 315 SUITE #106
GREEN COVE SPRINGS, FLORIDA 32043

PLAT CONFORMITY REVIEW

THIS PLAT HAS BEEN REVIEWED AND FOUND IN COMPLIANCE WITH PART 1, CHAPTER 177, FLORIDA STATUTES' THIS 15TH DAY OF MAY A.D., 2006

W. Monroe Hazen

W. MONROE HAZEN, PLS
PROFESSIONAL LAND SURVEYOR NUMBER 3398

APPROVED FOR RECORD

THIS IS TO CERTIFY THAT THE ABOVE PLAT HAS BEEN EXAMINED, ACCEPTED AND APPROVED BY THE CITY OF JACKSONVILLE, DUVAL COUNTY, FLORIDA, PURSUANT TO CHAPTER NO. 654, ORDINANCE CODE.
THIS 19TH DAY OF MAY A.D., 2006

Alan P. Mosley

ALAN P. MOSLEY, PLS
FOR DIRECTOR OF PUBLIC WORKS

Approved 5/17/06
John P. Peppers
City Engineer
for Director of Public Works
Approved 5/19/2006
Date
for General Counsel

CLERK'S CERTIFICATE 200601791106

THIS IS TO CERTIFY THAT THIS PLAT HAS BEEN EXAMINED AND APPROVED BY THE CITY OF JACKSONVILLE, FLORIDA AND SUBMITTED TO ME FOR THE RECORDING, AND IS RECORDED IN PLAT BOOK 61 PAGES 107 - 112 OF THE CURRENT PUBLIC RECORDS OF DUVAL COUNTY, FLORIDA THIS 23 DAY OF May A.D.,2006

Jim Fuller — Robin A Bailey

JIM FULLER, CLERK OF THE CIRCUIT COURT — DEPUTY CLERK

THE RYLAND GROUP, INC.

WITNESS: Karen LaRue
Karen LaRue
TYPE OR PRINT NAME

WITNESS: Sharon Hudson
Sharon Hudson
TYPE OR PRINT NAME

JEFF AGAR
VICE PRESIDENT

NOTARY FOR THE RYLAND GROUP, INC.

THE FOREGOING INSTRUMENT WAS ACKNOWLEDGED BEFORE ME THIS 29 DAY OF March 2006, A.D., BY JEFF AGAR OF THE RYLAND GROUP, INC.. HE IS PERSONALLY KNOWN TO ME AND DID NOT TAKE AN OATH.

Karen LaRue
NOTARY PUBLIC
STATE OF FLORIDA AT LARGE

MY COMMISSION EXPIRES: 10/24/08
SERIAL NO. DD0365314

Karen LaRue
TYPE OR PRINT NAME

KAREN LaRUE
Comm# DD0365314
Expires 10/24/2008
Bonded thru (800)432-4254
Florida Notary Assn., Inc

VICINITY MAP

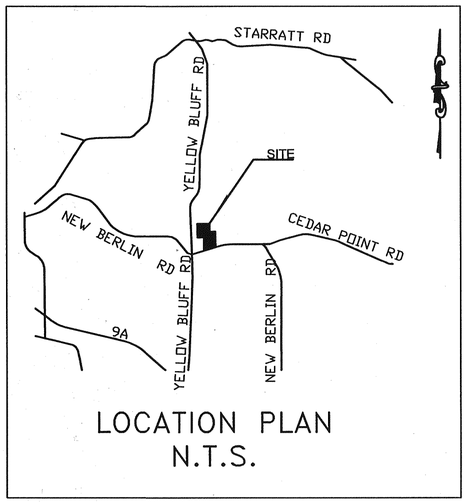

LOCATION PLAN
N.T.S.

ADOPTION AND DEDICATION

THIS IS TO CERTIFY THAT THE RYLAND GROUP, INC., A COMPANY UNDER THE LAWS OF THE STATE OF FLORIDA, IS THE LAWFUL OWNER OF THE LANDS DESCRIBED IN THE CAPTION HEREON AS NORTHWOODS, HAVING CAUSED THE SAME TO BE SURVEYED AND SUBDIVIDED. THIS PLAT BEING MADE IN ACCORDANCE WITH SAID SURVEY IS HEREBY ADOPTED AS A TRUE AND CORRECT PLAT OF THOSE LANDS. ALL ROADS, PARKWAYS, LANES, COURTS, WALKWAYS, UNOBSTRUCTED EASEMENTS FOR DRAINAGE, UTILITIES, AND NON-ACCESS EASEMENTS, EXCEPT ALL PRIVATE EASEMENTS AND CONSERVATION EASEMENTS WHICH SHALL REMAIN PRIVATELY OWNED AND THE SOLE AND EXCLUSIVE PROPERTY OF THE OWNER, ITS SUCCESSORS AND ASSIGNEES AS SHOWN HEREON, ARE HEREBY IRREVOCABLY AND WITHOUT RESERVATION DEDICATED TO THE CITY OF JACKSONVILLE, ITS SUCCESSORS AND ASSIGNS.

TRACTS "A" & "B" (20' BUFFER), TRACTS "C" "F" "E" (STORMWATER MANAGEMENT FACILITIES), TRACT "D"(INGRESS & EGRESS EASEMENT), AND TRACT "G" (RECREATIONAL AREA) AS SHOWN ON THIS PLAT SHALL REMAIN PRIVATELY OWNED AND THE SOLE AND EXCLUSIVE PROPERTY OF THE UNDERSIGNED OWNER, ITS SUCCESSORS AND ASSIGNS, IF ANY.

1) THE DRAINAGE EASEMENTS HEREBY DEDICATED SHALL PERMIT THE CITY OF JACKSONVILLE, IT'S SUCCESSORS AND ASSIGNS, TO DISCHARGE INTO SAID LAKES/STORMWATER MANAGEMENT FACILITIES WHICH THESE EASEMENTS TRAVERSE, ALL WATER WHICH MAY FALL ON OR COME UPON ALL (ROADS, PARKWAYS, LANES AND COURTS AS NOTED ABOVE) HEREBY DEDICATED, TOGETHER WITH ALL SUBSTANCES OR MATTER WHICH MAY FLOW OR PASS FROM (ROADS, PARKWAYS, LANES AND COURTS); FROM ADJACENT LAND OR FROM ANY OTHER SOURCE OF PUBLIC WATERS INTO OR THROUGH SAID LAKES/STORMWATER MANAGEMENT FACILITIES, WITHOUT ANY LIABILITY WHATSOEVER ON THE PART OF THE CITY OF JACKSONVILLE, ITS SUCCESSORS AND ASSIGNS FOR ANY DAMAGE, INJURIES OR LOSS TO PERSONS OR PROPERTY RESULTING FROM THE ACCEPTANCE OR USE OF THESE DRAINAGE EASEMENTS BY THE CITY OF JACKSONVILLE, ITS SUCCESSORS AND ASSIGNS;

2) THE CITY OF JACKSONVILLE, ITS SUCCESSORS AND ASSIGNS, SHALL NOT BE LIABLE NOR RESPONSIBLE FOR THE CREATION, OPERATION, FAILURE OR DESTRUCTION OF WATER LEVEL CONTROL EQUIPMENT WHICH MAY BE CONSTRUCTED OR INSTALLED BY THE OWNER OR ANY OTHER PERSON WITHIN THE AREA OF THE LANDS HEREBY PLATTED, OR OF THE LAKES AND TREATMENT SYSTEMS SHOWN ON THIS PLAT, BUT SHALL HAVE THE RIGHT TO MODIFY THE WATER LEVEL INCLUDING THE REPAIR, REMOVAL OR REPLACEMENT OF THE LAKES/STORMWATER MANAGEMENT FACILITIES AND THE CONTROL STRUCTURES TO EFFECT ADEQUATE DRAINAGE.

THE OWNER, ITS SUCCESSORS AND ASSIGNS OF THE LANDS DESCRIBED AND CAPTIONED HEREON, SHALL INDEMNIFY THE CITY OF JACKSONVILLE AND SAVE IT HARMLESS FROM SUITS, ACTION, DAMAGES AND LIABILITY AND EXPENSE IN CONNECTION WITH LOSS OF LIFE, BODILY OR PERSONAL INJURY OR PROPERTY DAMAGE OR ANY OTHER DAMAGES ARISING FROM OR OUT OF ANY OCCURRENCE IN, UPON, AT OR FROM THE LAKES/STORMWATER MANAGEMENT FACILITIES DESCRIBED ABOVE, OR ANY PART THEREOF, OCCASIONED WHOLLY OR IN PART BY ANY ACT OR OMISSION OF ITS AGENT, CONTRACTORS, EMPLOYEES, SERVANTS, LICENSEES OR CONCESSIONAIRES WITHIN NORTHWOODS. THIS INDEMNIFICATION SHALL RUN WITH THE LAND AND THE SUCCESSORS AND ASSIGNS OF THE OWNER SHALL BE SUBJECT TO IT.

THE UNDERSIGNED OWNER DOES HEREBY RESERVE UNTO ITSELF ALL ASSIGNS, AN EASEMENT FOR LANDSCAPING AND CONSTRUCTION OF SIGNS OVER ALL NON ACCESS EASEMENTS, AND ALSO EASEMENT(S) OVER ALL THE LANDS DESIGNATED AS PRIVATE DRAINAGE EASEMENTS SHOWN ON THIS PLAT. THE MAINTENANCE RESPONSIBILITIES OF WHICH SHALL BE THOSE OF THE OWNER, ITS SUCCESSORS, AND ASSIGNS.

"THOSE EASEMENTS DESIGNATED AS "JEA-E.E." ARE HEREBY IRREVOCABLY DEDICATED TO JEA, ITS SUCCESSORS AND ASSIGNS, FOR ITS EXCLUSIVE USE IN CONJUNCTION WITH ITS UNDERGROUND ELECTRICAL SYSTEM."

"THOSE EASEMENTS DESIGNATED AS "JEA-E." ARE HEREBY IRREVOCABLY DEDICATED TO JEA, ITS SUCCESSORS AND ASSIGNS, FOR ITS NON-EXCLUSIVE USE IN CONJUNCTION WITH ITS UNDERGROUND ELECTRICAL SYSTEM; PROVIDED HOWEVER, THAT NO PARALLEL UTILITIES MAY BE INSTALLED WITHIN SAID EASEMENTS"

ALL JEA WATER AND SEWER UTILITIES WITHIN THE ROADS ARE HEREBY IRREVOCABLY DEDICATED TO JEA, ITS SUCCESSORS AND ASSIGNS.

IN WITNESS THEREOF, THE RYLAND GROUP, INC., HAS CAUSED THESE PRESENTS TO BE SIGNED BY ITS MANAGING MEMBER.

NOTARY FOR THE RYLAND GROUP, INC.

(A FLORIDA LIMITED LIABILITY COMPANY)

STATE OF FLORIDA
COUNTY OF DUVAL
THE FOREGOING INSTRUMENT WAS ACKNOWLEDGED BEFORE ME THIS 24 DAY OF MARCH A.D. 2006 BY JEFF AGAR, VICE PRESIDENT OF THE RYLAND GROUP, INC., A FLORIDA LIMITED LIABILITY COMPANY WHO IS PERSONALLY KNOWN TO ME AND NO OATH WAS TAKEN.

Karen LaRue
NOTARY PUBLIC STATE OF FLORIDA
Karen LaRue
TYPE NAME OR PRINT
MY COMMISSION EXPIRES: 10/24/08

THE RYLAND GROUP, INC.

(A FLORIDA LIMITED LIABILITY COMPANY)

WITNESS: Karen LaRue
Karen LaRue
TYPE OR PRINT NAME

WITNESS: Sharon Hudson
Sharon Hudson
TYPE OR PRINT NAME

BY:
JEFF AGAR
VICE PRESIDENT

KAREN LaRUE
Comm# DD0365314
Expires 10/24/2008
Bonded thru (800)432-4254
Florida Notary Assn., Inc

C.D.N. NO. 5795.001
P.S.D. NO. 2005-006

PREPARED BY:
BARTRAM TRAIL SURVEYING, INC.
LAND SURVEYORS - PLANNERS - LAND DEVELOPMENT CONSULTANTS
1501 COUNTY ROAD 315 SUITE 106
GREEN COVE SPRINGS, FL 32043
(904) 284-2224 FAX (904) 284-2258

NORTHWOODS

PART OF SECTION 35, TOWNSHIP 1 NORTH, RANGE 27 EAST, THE CITY OF JACKSONVILLE, DUVAL COUNTY, FLORIDA

PLAT BOOK 61 PAGE 108

SHEET 2 OF 6 SHEETS

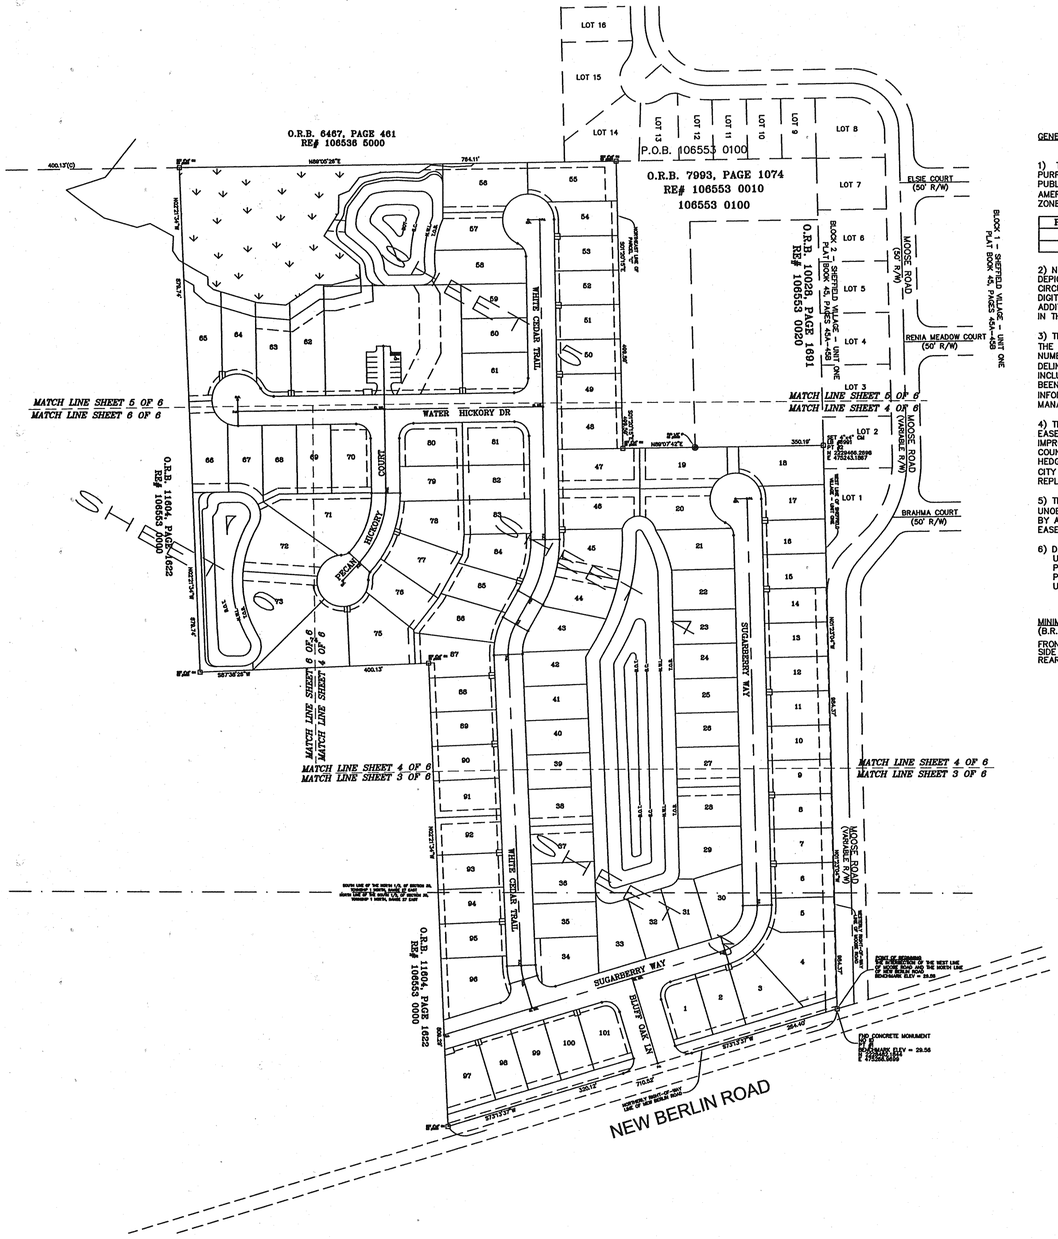

GENERAL NOTES: BEARINGS BASED ON STATE PLANE COORDINATES.

1) THE INTENDED USE OF THESE COORDINATES IS FOR GIS BASE MAPPING PURPOSE. THE GEODETIC CONTROL RELIED UPON FOR THESE VALUES WERE PUBLISHED USGS CONTROL POINTS. COORDINATES ARE BASED ON NORTH AMERICAN DATUM 1983/90 – STATE PLANE COORDINATES – FLORIDA NORTH ZONE – U.S. FEET.

POINT	NORTHING	EASTING	DESCRIPTION
1	2228482.1844	E 475566.9699	PRM SE CORNER
2	N 2229466.2698	E 475243.1867	PRM NE MID CORNER

2) NOTICE: THIS PLAT, AS RECORDED IN ITS GRAPHIC FORM, IS THE OFFICIAL DEPICTION OF THE SUBDIVIDED LANDS DESCRIBED HEREIN AND WILL IN NO CIRCUMSTANCES BE SUPPLATED IN AUTHORITY BY ANY OTHER GRAPHIC OR DIGITAL FORM OF THE PLAT, WHETHER GRAPHIC OR DIGITAL. THERE MAY BE ADDITIONAL RESTRICTIONS NOT RECORDED ON THIS PLAT THAT MAY BE FOUND IN THE CURRENT PUBLIC RECORDS OF DUVAL COUNTY, FL.

3) THE LANDS SHOWN HEREON LIE WITHIN FLOOD ZONE "X" AS DEPICTED ON THE FLOOD INSURANCE RATE MAP (F.I.R.M.) COMMUNITY NUMBER 120077, PANEL NUMBER 0159 E, DATED AUGUST 15, 1989. THE FIRM INFORMATION AND DELINEATION'S ON THE PLAT ARE VALID ONLY FOR DATES UP TO AND INCLUDING THE EFFECTIVE RECORDING DATE OF THIS PLAT. THERE MAY HAVE BEEN SUBSEQUENT REVISIONS AFTER THIS DATE THAT WILL SUPERSEDE SAID INFORMATION. INQUIRIES SHOULD BE MADE TO THE COMMUNITY'S FLOOD PLANE MANAGEMENT REPOSITORY, DEPARTMENT OF PUBLIC WORKS, DUVAL COUNTY.

4) THE EASEMENTS SHOWN HEREON AND DESIGNATED AS UNOBSTRUCTED EASEMENTS SHALL REMAIN TOTALLY UNOBSTRUCTED BY ANY PERMANENT IMPROVEMENTS WHICH MAY IMPEDE THE USE OF SAID EASEMENT BY DUVAL COUNTY. THE CONSTRUCTION OF DRIVEWAYS AND THE INSTALLATION OF FENCES, HEDGES AND LANDSCAPING IS PERMISSIBLE BUT SUBJECT TO REMOVAL BY THE CITY AT THE EXPENSE OF EACH LOT OWNER FOR THE REMOVAL AND/OR REPLACEMENT OF SUCH ITEMS.

5) THE EASEMENTS SHOWN HEREON AND DESIGNATED AS UNOBSTRUCTED/ACCESS EASEMENTS, SHALL REMAIN TOTALLY UNOBSTRUCTED BY ANY IMPROVEMENTS THAT MAY IMPEDE THE USE AND ACCESS OF SAID EASEMENT BY DUVAL COUNTY.

6) D.E. – DRAINAGE EASEMENT
U.D.E. – UNOBSTRUCTED DRAINAGE EASEMENT
P.U.D.E. – PRIVATE UNOBSTRUCTED DRAINAGE EASEMENT
P.D.E. – PRIVATE DRAINAGE EASEMENT
U.U.E. – UNOBSTRUCTED UTILITY EASEMENT

MINIMUM BUILDING RESTRICTION LINE
(B.R.L.)
FRONT 20'
SIDE 5'
REAR 10'

JEA NOTES:

BUILDING COMMUNITY

CERTAIN EASEMENTS ARE RESERVED FOR JEA FOR ITS USE IN CONJUNCTION WITH THE UNDERGROUND ELECTRICAL DISTRIBUTION SYSTEM.

JEA–EE DENOTES JEA EQUIPMENT EASEMENT.

THESE EASEMENTS SHALL REMAIN TOTALLY UNOBSTRUCTED BY ANY IMPROVEMENTS THAT MAY IMPEDE THE USE AND ACCESS OF SAID EASEMENT BY JEA.

'JEA–E.' DENOTES JEA EASEMENT.

THESE EASEMENTS SHALL REMAIN TOTALLY UNOBSTRUCTED BY ANY PERMANENT IMPROVEMENTS WHICH MAY IMPEDE THE USE OF SAID EASEMENT BY JEA. THE INSTALLATION OF FENCES, HEDGES, AND LANDSCAPING IS PERMISSIBLE BUT SUBJECT TO REMOVAL BY JEA AT THE EXPENSE OF EACH LOT OWNER FOR THE REMOVAL AND FOR REPLACEMENT OF SUCH ITEM.

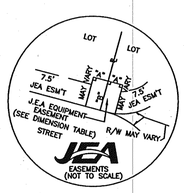

DIMENSION TABLE		
"A"	5'	TYPICAL 10'X10' JEA
"B"	10'	EQUIPMENT EASEMENT
"A"	10'	TYPICAL 10'X20' JEA
"B"	10'	EQUIPMENT EASEMENT
"A"	5'	TYPICAL 5'X10' JEA
"B"	10'	EQUIPMENT EASEMENT

LEGEND

- ◉ – DENOTES IRON MARKER FOUND IDENTIFICATION AS NOTED
- O – DENOTES 5/8" REBAR SET LB #6991
- ⊡ – DENOTES 4"X4" CONCRETE MONUMENT LB #6991
- ■ – DENOTES 4"X4" CONCRETE MONUMENT IDENTIFICATION AS NOTED

R/W – DENOTES RIGHT OF WAY
△ – DENOTES CENTRAL ANGLE
CB – DENOTES CHORD BEARING
L – DENOTES ARC LENGTH
PT – DENOTES POINT OF TANGENCY
PRC – DENOTES POINT OF REVERSE CURVE
PCC – DENOTES POINT OF COMPOUND CURVE
PC – DENOTES POINT OF CURVATURE
PT – DENOTES POINT OF TANGENCY
CL INT. – DENOTES POINT CENTER LINE INTERSCT
PI – DENOTES POINT OF INSERTION

C.D.N. NO. 5795.001
P.S.D. NO. 2005–006

PREPARED BY:
BARTRAM TRAIL SURVEYING, INC.
LAND SURVEYORS – PLANNERS – LAND DEVELOPMENT CONSULTANTS
1501 COUNTY ROAD 315 SUITE 106
GREEN COVE SPRINGS, FL 32043
(904) 284–2224 FAX (904) 284–2258

NORTHWOODS

PART OF SECTION 35, TOWNSHIP 1 NORTH, RANGE 27 EAST, THE CITY OF JACKSONVILLE, DUVAL COUNTY, FLORIDA

PLAT BOOK 61 PAGE 109

SHEET 3 OF 6 SHEETS

MATCH LINE SHEET 4 OF 6
MATCH LINE SHEET 3 OF 6

SOUTH LINE OF THE NORTH 1/2, OF SECTION 35, TOWNSHIP 1 NORTH, RANGE 27 EAST
NORTH LINE OF THE SOUTH 1/2, OF SECTION 35, TOWNSHIP 1 NORTH, RANGE 27 EAST

O.R.B. 11604, PAGE 1622
RE# 106553 0000

WHITE CEDAR TRAIL (60' R/W)

SUGARBERRY WAY (50' R/W)

BLUFF OAK LN (76' R/W)

MOOSE ROAD (VARIABLE R/W)

NEW BERLIN ROAD

NORTHERLY RIGHT-OF-WAY LINE OF NEW BERLIN ROAD

WESTERLY RIGHT-OF-WAY LINE OF MOOSE ROAD

LOT 90 6,885 SQ. FT. 0.16 ACRES
LOT 91 7,459 SQ. FT. 0.17 ACRES
LOT 92 7,459 SQ. FT. 0.17 ACRES
LOT 93 6,885 SQ. FT. 0.16 ACRES
LOT 94 6,885 SQ. FT. 0.16 ACRES
LOT 95 6,885 SQ. FT. 0.16 ACRES
LOT 96 10,759 SQ. FT. 0.25 ACRES
LOT 97 8,155 SQ. FT. 0.19 ACRES
LOT 98 6,600 SQ. FT. 0.15 ACRES
LOT 99 6,600 SQ. FT. 0.15 ACRES
LOT 100 6,600 SQ. FT. 0.15 ACRES
LOT 101 7,764 SQ. FT. 0.18 ACRES
LOT 39 6,600 SQ. FT. 0.15 ACRES
LOT 38 7,150 SQ. FT. 0.16 ACRES
LOT 37 7,150 SQ. FT. 0.16 ACRES
LOT 36 7,700 SQ. FT. 0.18 ACRES
LOT 35 6,600 SQ. FT. 0.15 ACRES
LOT 34 8,390 SQ. FT. 0.19 ACRES
LOT 33 8,130 SQ. FT. 0.19 ACRES
LOT 32 6,593 SQ. FT. 0.15 ACRES
LOT 31 6,729 SQ. FT. 0.15 ACRES
LOT 30 7,720 SQ. FT. 0.18 ACRES
LOT 29 8,864 SQ. FT. 0.20 ACRES
LOT 28 7,700 SQ. FT. 0.18 ACRES
LOT 27 7,700 SQ. FT. 0.18 ACRES
LOT 9 6,604 SQ. FT. 0.15 ACRES
LOT 8 6,604 SQ. FT. 0.15 ACRES
LOT 7 6,604 SQ. FT. 0.15 ACRES
LOT 6 6,604 SQ. FT. 0.15 ACRES
LOT 5 6,646 SQ. FT. 0.15 ACRES
LOT 4 13,973 SQ. FT. 0.32 ACRES
LOT 3 8,858 SQ. FT. 0.20 ACRES
LOT 2 6,600 SQ. FT. 0.15 ACRES
LOT 1 7,471 SQ. FT. 0.17 ACRES

TRACT "A" 5,728 SQ. FT. 0.13 ACRES
TRACT "B" 5,728 SQ. FT. 0.13 ACRES
TRACT "C" 60,200 SQ. FT. 1.38 ACRES

PROPOSED SWMF-1
T.O.B. = 28.5
25YR = 26.18
NWL = 21.5

T.O.B.

POINT OF COMMENCEMENT
TRACTS "H" & "I"
POINT OF BEGINNING
THE INTERSECTION OF THE WEST LINE OF MOOSE ROAD AND THE NORTH LINE OF NEW BERLIN ROAD
BENCHMARK ELEV = 29.56

FND CONCRETE MONUMENT
NO ID
PT #1
BENCHMARK ELEV = 29.56
N 2228482.1844
E 475266.9699

SET 4"x4" CM LB #6991

GRAPHIC SCALE

50 0 25 50 100 200

(IN FEET)
1 inch = 50 ft.

C.D.N. NO. 5795.001
P.S.D. NO. 2005-006

CURVE TABLE

CURVE	LENGTH	RADIUS	CHORD	CHORD DIR	DELTA
C1	103.95	80.00	96.79	N35°55'21"E	74°26'50"
C2	25.16	100.00	25.09	S09°33'58"E	14°24'49"
C6	34.58	25.00	31.84	S68°30'36"E	79°16'26"
C7	38.70	25.00	34.95	S26°53'39"W	88°41'36"
C8	136.43	105.00	127.03	N35°55'21"E	74°26'50"
C9	47.57	105.00	47.17	N60°19'01"E	25°57'39"
C10	50.45	105.00	49.97	N33°25'22"E	27°31'46"
C11	38.41	105.00	38.20	N09°10'43"E	20°57'33"
C23	71.46	55.00	66.54	N35°55'21"E	74°26'50"
C24	12.50	25.00	12.37	N12°55'39"E	28°39'29"
C25	20.08	25.00	19.54	N50°15'21"E	46°01'06"
C26	45.75	25.00	39.63	S54°58'05"E	104°50'33"
C27	41.37	25.00	36.81	S59°38'02"E	94°49'10"
C28	18.87	75.00	18.82	S09°33'58"E	14°24'49"
C87	31.45	125.00	31.36	S09°33'58"E	14°24'49"
C88	41.32	25.00	36.77	N26°01'41"E	94°41'56"
C89	39.27	25.00	35.36	N61°46'23"W	90°00'00"

LINE TABLE

LINE	LENGTH	BEARING
L4	2.03	S73°13'37"W
L5	24.64	N64°56'37"W
L6	11.48	N01°23'04"W
L7	27.83	N89°06'49"E
L8	16.32	S73°13'37"W
L9	15.24	N73°12'48"E
L35	17.86	N02°21'34"W

PREPARED BY:
BARTRAM TRAIL SURVEYING, INC.
LAND SURVEYORS - PLANNERS - LAND DEVELOPMENT CONSULTANTS
1501 COUNTY ROAD 315 SUITE 106
GREEN COVE SPRINGS, FL 32043
(904) 284-2224 FAX (904) 284-2258

NORTHWOODS

PART OF SECTION 35, TOWNSHIP 1 NORTH, RANGE 27 EAST, THE CITY OF JACKSONVILLE, DUVAL COUNTY, FLORIDA

PLAT BOOK 61 PAGE 110

SHEET 4 OF 6 SHEETS

WATER HICKORY DR (50' R/W)

HICKORY COURT (50' R/W)

PECAN PLACE (50' R/W)

WHITE CEDAR TRAIL (50' R/W)

SUGARBERRY WAY (50' R/W)

MOOSE ROAD (VARIABLE R/W)

BRAHMA (50' R/W)

WEST LINE OF SHEFFIELD VILLAGE - UNIT ONE

LOT 1

LOT 2
SET 4"x4" CM
LB #6991
PT #2
N 2229466.2698
E 475243.1867

LOT 3

TRACT "C"
6,399 SQ. FT.
0.15 ACRES

PROPOSED SWMF-1
T.O.B. = 28.5
25YR = 28.18
NWL = 21.5

B.O.T.

S.C.

N.W.L.

T.O.B.

MATCH LINE SHEET 5 OF 6
MATCH LINE SHEET 4 OF 6

MATCH LINE SHEET 6 OF 6
MATCH LINE SHEET 4 OF 6

MATCH LINE SHEET 4 OF 6
MATCH LINE SHEET 3 OF 6

LINE TABLE		
LINE	LENGTH	BEARING
L1	20.00	S88°36'56"W
L10	15.01	S29°23'09"W
L11	2.41	N29°23'09"E
L12	17.62	N00°57'00"W
L29	0.92	N00°57'00"W
L30	0.13	S37°42'56"W
L31	11.26	N00°57'00"W
L32	15.60	S29°23'09"W
L33	9.31	S29°23'09"W
L34	4.81	S02°24'00"E

CURVE TABLE				
CURVE	LENGTH	RADIUS	CHORD	CHORD DIR	DELTA
C1	55.41	100.00	54.70	S13°36'48"W	31°44'43"
C2	55.41	100.00	54.70	S45°21'10"W	31°44'43"
C3	499.59	25.00	29.27	S01°20'15"E	1145°16'55"
C4	41.83	45.00	40.34	S24°38'27"W	53°15'56"
C5	23.00	45.00	22.75	S29°23'09"W	29°16'30"
C6	19.36	45.00	19.21	S00°57'00"E	24°39'13"
C7	72.81	45.00	64.83	S47°42'37"E	92°42'37"
C8	41.83	45.00	40.34	S61°04'07"W	53°15'56"
C9	59.64	45.00	54.16	S48°16'07"W	75°57'30"
C10	15.70	25.00	15.45	S11°20'23"E	36°00'00"
C11	64.13	25.00	48.34	N82°39'37"E	146°59'14"
C12	15.70	25.00	15.45	N24°39'37"E	36°00'00"
C13	81.78	45.00	70.34	N61°23'21"W	104°08'30"
C14	41.83	45.00	40.34	N36°56'36"W	53°15'56"
C15	72.81	45.00	64.83	S47°42'37"E	92°42'37"
C16	41.83	45.00	40.34	S61°04'07"W	53°15'56"
C17	72.81	45.00	64.83	N47°42'37"W	92°42'37"
C18	41.83	45.00	40.34	N36°56'36"W	53°15'56"
C19	72.81	45.00	64.83	S47°42'37"E	92°42'37"
C20	392.56	25.00	35.36	N45°57'00"W	900°00'00"
C21	41.83	45.00	40.34	S61°04'07"W	53°15'56"
C22	15.57	25.00	15.32	S29°23'09"E	35°41'17"
C23	23.41	15.00	21.21	S74°23'09"E	89°25'47"
C24	23.41	15.00	21.21	S15°36'51"W	89°25'47"
C25	15.57	25.00	15.32	S29°23'09"E	35°41'17"
C26	392.56	25.00	35.36	N45°57'00"W	900°00'00"
C27	41.83	45.00	40.34	S61°04'07"W	53°15'56"
C28	15.57	25.00	15.32	S29°23'09"E	35°41'17"
C29	392.56	25.00	35.36	N45°57'00"W	900°00'00"
C30	41.83	45.00	40.34	S61°04'07"W	53°15'56"
C370	15.57

NORTHWOODS

PART OF SECTION 35, TOWNSHIP 1 NORTH, RANGE 27 EAST, THE CITY OF JACKSONVILLE, DUVAL COUNTY, FLORIDA

PLAT BOOK 61 PAGE 111

SHEET 5 OF 6 SHEETS

O.R.B. 6467, PAGE 461
RE# 106536 5000

O.R.B. 7993, PAGE 10
RE# 106553 0010
106553 0100

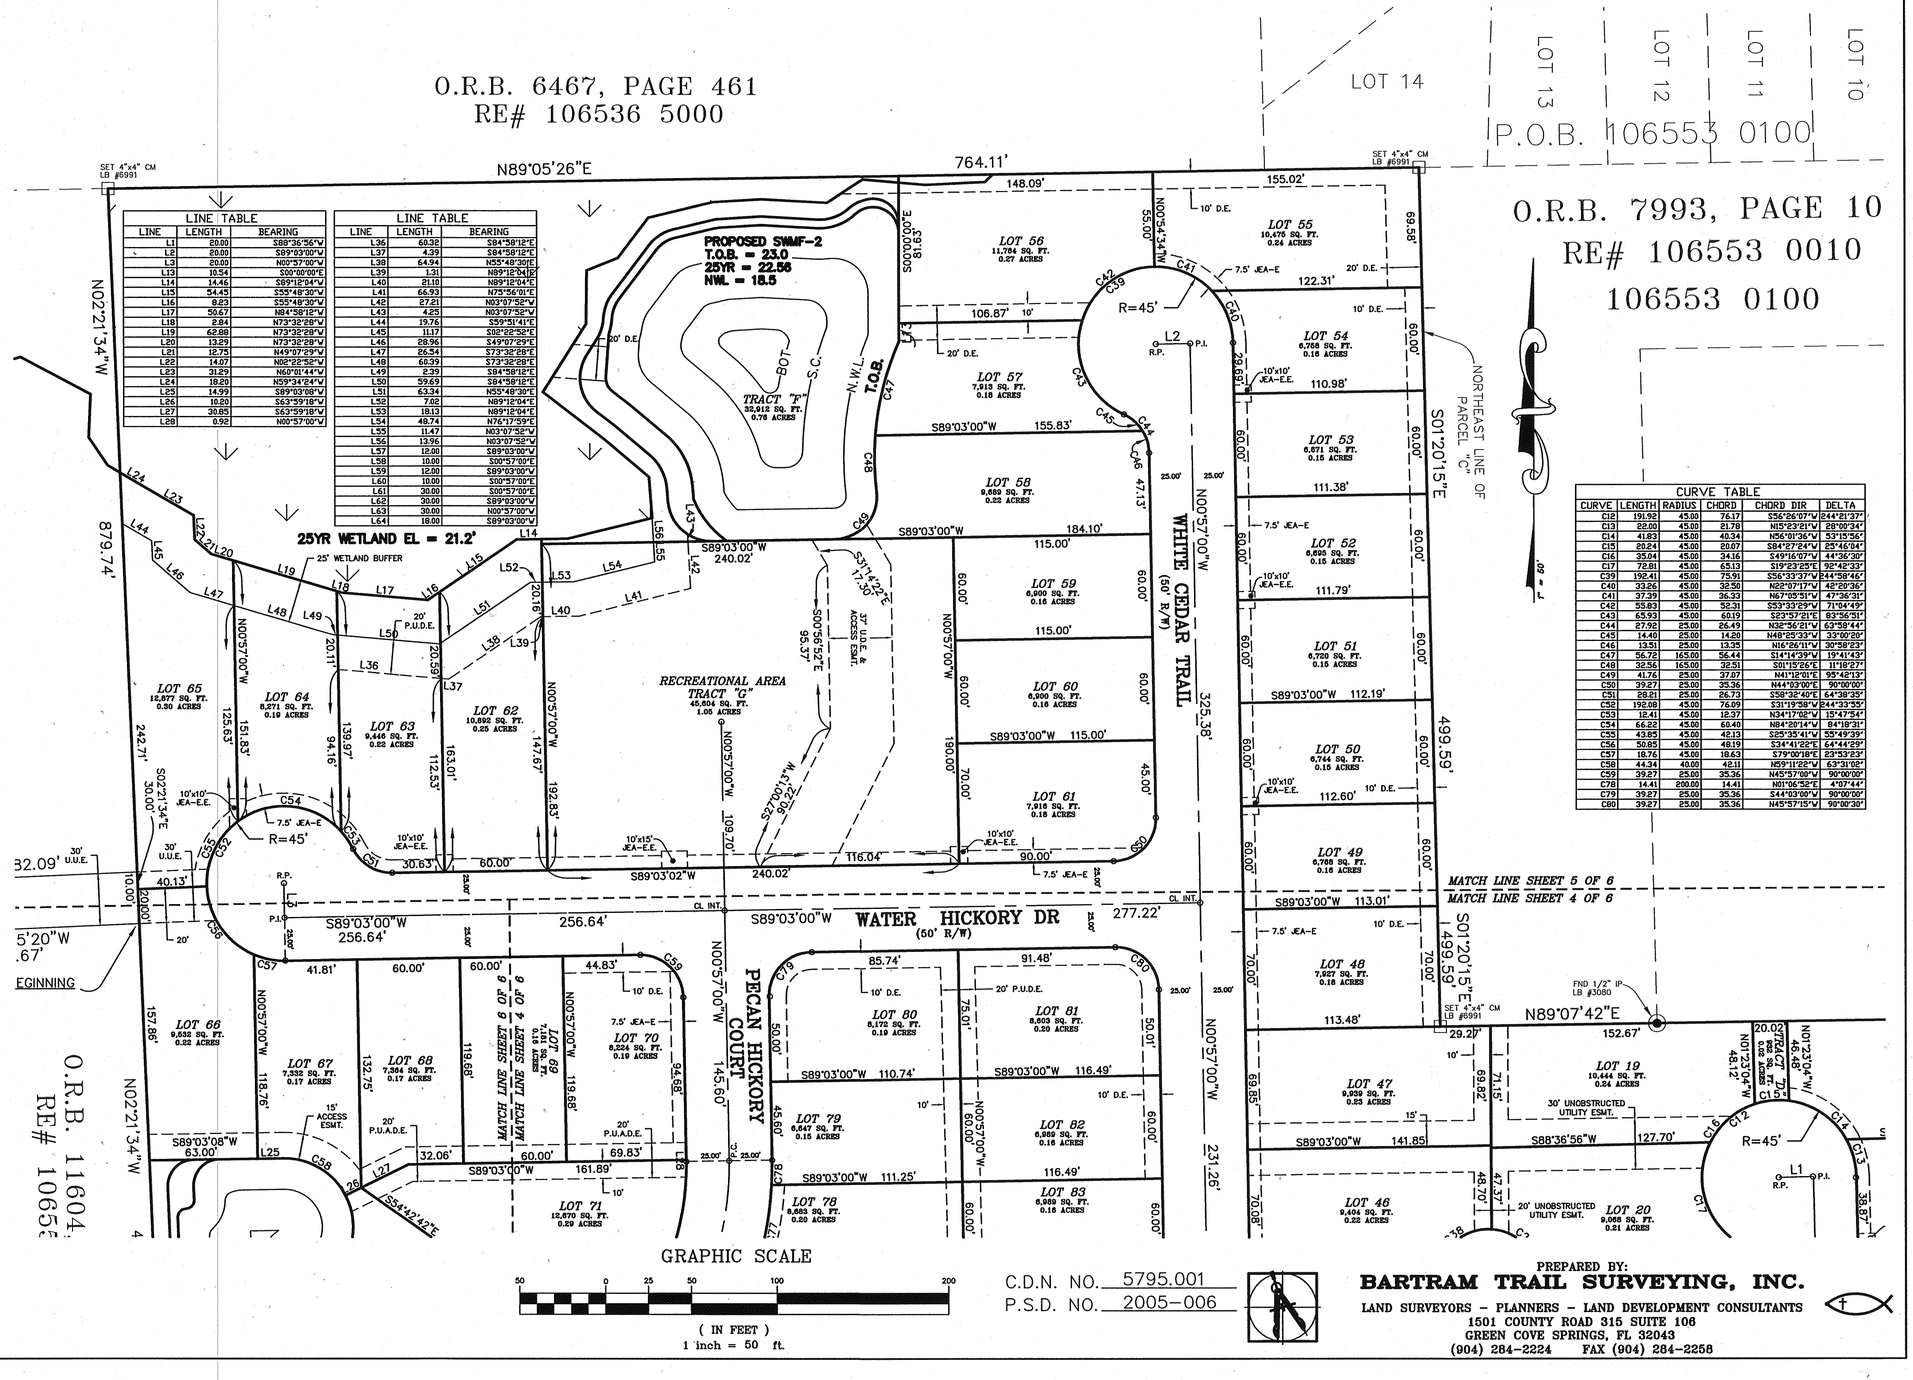

LINE TABLE		
LINE	LENGTH	BEARING
L1	20.00	S88°36'56"W
L2	20.00	S89°03'00"W
L3	20.00	N00°57'00"W
L13	10.54	S00°00'00"E
L14	14.45	S89°12'04"W
L15	54.45	S55°48'30"W
L16	8.23	S55°48'30"W
L17	50.67	N84°38'18"W
L18	2.84	N73°32'28"W
L19	62.88	N73°32'28"W
L20	13.29	N73°32'28"W
L21	12.75	N49°07'29"W
L22	14.07	N02°28'52"W
L23	31.29	N60°01'44"W
L24	18.20	N59°34'24"W
L25	14.99	S89°03'08"W
L26	10.20	S63°59'18"W
L27	30.85	S63°59'18"W
L28	0.92	N00°57'00"W

LINE TABLE		
LINE	LENGTH	BEARING
L35	60.32	S84°58'12"E
L37	4.39	S84°58'12"E
L38	64.94	N55°48'30"E
L39	1.31	N89°12'04"E
L40	21.10	N89°12'04"E
L41	66.93	N75°56'01"E
L42	27.21	N03°07'52"W
L43	4.25	N03°07'52"W
L44	19.76	S59°51'41"E
L45	11.17	S02°22'52"E
L46	28.96	S49°07'29"E
L47	26.54	S73°32'28"E
L48	60.39	S73°32'28"E
L49	2.39	S84°58'12"E
L50	59.69	S84°58'12"E
L51	63.34	N55°48'30"E
L52	7.02	N89°12'04"E
L53	18.13	N89°12'04"E
L54	48.74	N76°17'59"E
L55	11.47	N03°07'52"W
L56	13.96	N03°07'52"W
L57	12.00	S89°03'00"W
L58	10.00	S00°57'00"E
L59	12.00	S89°03'00"W
L60	10.00	S00°57'00"E
L61	30.00	S00°57'00"E
L62	30.00	S89°03'00"W
L63	30.00	N00°57'00"W
L64	18.00	S89°03'00"W

CURVE TABLE					
CURVE	LENGTH	RADIUS	CHORD	CHORD DIR	DELTA
C12	191.92	45.00	76.17	S56°26'07"W	244°21'37"
C13	22.00	45.00	21.78	N15°23'21"W	28°00'34"
C14	41.83	45.00	40.34	N56°01'36"W	53°15'55"
C15	20.24	45.00	20.07	S84°27'24"W	25°46'04"
C16	35.04	45.00	34.16	S49°16'07"W	44°36'30"
C17	72.81	45.00	65.13	S19°23'25"E	92°42'33"
C39	192.41	45.00	75.91	S56°33'37"W	244°58'46"
C40	33.26	45.00	32.50	N28°07'17"W	42°20'36"
C41	37.39	45.00	36.33	N67°05'51"W	47°36'31"
C42	55.83	45.00	52.31	S53°33'29"W	71°04'49"
C43	65.93	45.00	60.19	S23°57'21"E	83°56'51"
C44	27.92	25.00	26.49	N32°56'21"W	63°58'44"
C45	14.40	25.00	14.20	N48°25'33"W	33°00'20"
C46	13.51	25.00	13.35	N16°26'11"W	30°58'23"
C47	56.72	165.00	56.44	S14°14'39"W	19°41'43"
C48	32.56	165.00	32.51	S01°15'26"E	11°18'27"
C49	41.76	25.00	37.07	N41°18'01"E	95°42'13"
C50	39.27	25.00	35.36	N44°03'00"E	90°00'00"
C51	28.21	25.00	26.73	S58°32'40"E	64°38'35"
C52	192.08	45.00	76.09	S31°19'58"W	244°33'55"
C53	18.41	45.00	18.37	N34°17'02"W	15°47'54"
C54	66.22	45.00	60.40	N84°20'14"W	84°18'31"
C55	43.85	45.00	42.13	S25°35'41"W	55°49'39"
C56	50.85	45.00	48.19	S34°41'25"E	64°44'29"
C57	18.76	45.00	18.63	S79°00'18"E	23°53'23"
C58	44.34	40.00	42.11	N59°11'22"W	63°31'02"
C59	39.27	25.00	35.36	N45°57'00"W	90°00'00"
C78	14.41	200.00	14.41	N01°16'53"E	4°07'44"
C79	39.27	25.00	35.36	S44°03'00"W	90°00'00"
C80	39.27	25.00	35.36	N45°57'15"W	90°00'30"

GRAPHIC SCALE

50 0 25 50 100 200

(IN FEET)
1 inch = 50 ft.

C.D.N. NO. 5795.001
P.S.D. NO. 2005-006

PREPARED BY:
BARTRAM TRAIL SURVEYING, INC.
LAND SURVEYORS - PLANNERS - LAND DEVELOPMENT CONSULTANTS
1501 COUNTY ROAD 315 SUITE 106
GREEN COVE SPRINGS, FL 32043
(904) 284-2224 FAX (904) 284-2258

NORTHWOODS

PART OF SECTION 35, TOWNSHIP 1 NORTH, RANGE 27 EAST, THE CITY OF JACKSONVILLE, DUVAL COUNTY, FLORIDA

PLAT BOOK 61 PAGE 112

SHEET 6 OF 6 SHEETS

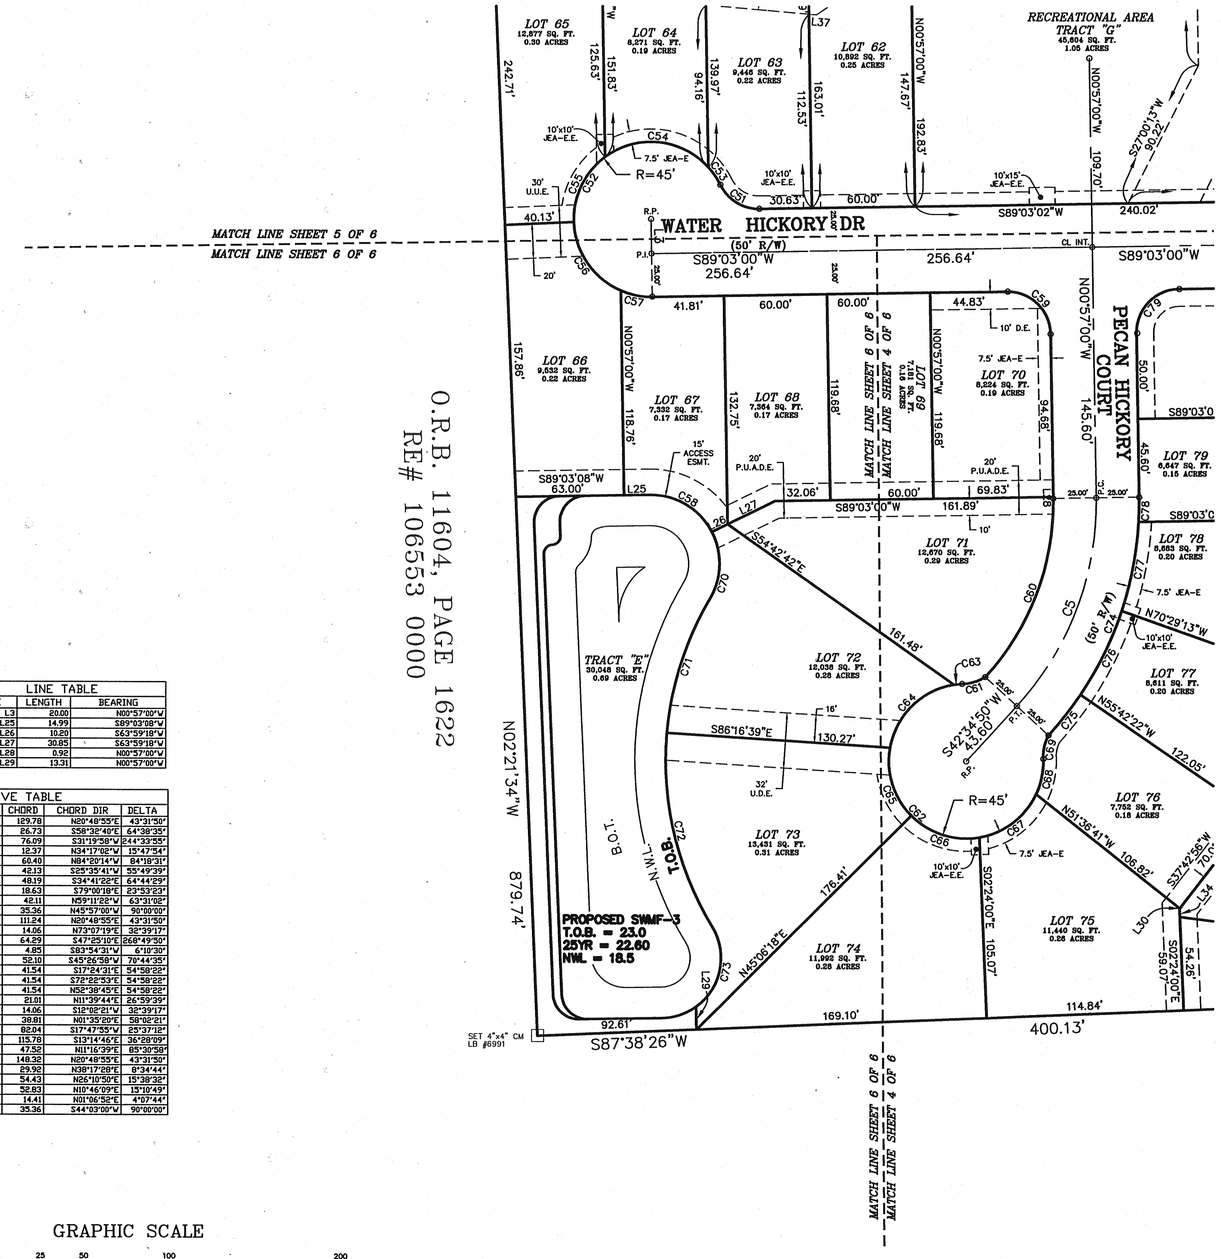

LINE TABLE		
LINE	LENGTH	BEARING
L3	20.00	N00°57'00"W
L25	14.99	S89°03'08"W
L26	10.20	S63°59'18"W
L27	30.85	S63°59'18"W
L28	0.92	N00°57'00"W
L29	13.31	N00°57'00"W

CURVE TABLE					
CURVE	LENGTH	RADIUS	CHORD	CHORD DIR	DELTA
C5	132.96	175.00	129.78	N20°48'55"E	43°31'50"
C51	88.81	25.00	26.73	S58°32'40"E	64°38'35"
C52	192.08	45.00	76.09	S31°19'58"W	244°33'55"
C53	12.41	45.00	12.37	N34°17'02"W	15°47'54"
C54	66.22	45.00	60.40	N84°20'14"W	84°18'31"
C55	43.85	45.00	42.13	S25°35'41"W	55°49'39"
C56	50.85	45.00	48.19	S34°41'22"E	64°44'29"
C57	18.76	45.00	18.63	S79°00'18"E	23°53'23"
C58	44.34	40.00	42.11	N59°11'22"W	63°31'08"
C59	39.27	25.00	35.36	N45°57'00"W	90°00'00"
C60	113.96	150.00	111.24	N20°48'55"E	43°31'50"
C61	14.25	25.00	14.06	N73°07'19"E	32°39'17"
C62	211.14	45.00	64.29	S47°25'10"E	268°49'50"
C63	4.85	45.00	4.85	S83°54'31"W	6°10'30"
C64	55.56	45.00	52.10	S45°26'58"W	70°44'35"
C65	43.18	45.00	41.54	S17°24'31"E	54°58'22"
C66	43.18	45.00	41.54	S72°23'53"E	54°58'22"
C67	43.18	45.00	41.54	N52°38'45"E	54°58'22"
C68	21.20	45.00	21.01	N11°39'44"E	26°59'39"
C69	14.25	25.00	14.06	S12°02'21"W	32°39'17"
C70	40.52	40.00	38.81	N01°35'20"E	58°02'21"
C71	82.72	185.00	82.04	S17°47'55"W	25°37'12"
C72	117.75	185.00	115.78	S13°14'46"E	36°28'09"
C73	52.24	35.00	47.52	N11°16'39"E	85°30'58"
C74	151.95	200.00	148.32	N20°48'55"E	43°31'50"
C75	29.95	200.00	29.92	N38°17'26"E	8°34'44"
C76	54.60	200.00	54.43	N26°10'50"E	15°38'32"
C77	52.99	200.00	52.83	N10°46'09"E	15°10'49"
C78	14.41	200.00	14.41	N01°06'52"E	4°07'44"
C79	39.27	25.00	35.36	S44°03'00"W	90°00'00"

GRAPHIC SCALE

50 0 25 50 100 200

(IN FEET)

1 inch = 50 ft.

PREPARED BY:

BARTRAM TRAIL SURVEYING, INC.

LAND SURVEYORS - PLANNERS - LAND DEVELOPMENT CONSULTANTS

1501 COUNTY ROAD 315 SUITE 106

GREEN COVE SPRINGS, FL 32043

(904) 284-2224 FAX (904) 284-2258