

McRAE LANDING

A PART OF THE ANDREW BRENNAN GRANT, SECTION 37, TOWNSHIP 5 SOUTH, RANGE 25 EAST
CLAY COUNTY, FLORIDA.

PLAT BOOK 15 PAGE 51
SHEET 1 OF 8 SHEETS

CAPTION:

A PART OF THE ANDREW BRENNAN GRANT, SECTION 37, TOWNSHIP 5 SOUTH, RANGE 25 EAST, CLAY COUNTY, FLORIDA, MORE PARTICULARLY DESCRIBED AS FOLLOWS: BEGIN AT THE NORTHEAST CORNER OF SAID SECTION 37; THENCE NORTH 89°31'48" WEST, 1320.00, FEET; THENCE SOUTH 00°28'12" WEST, 617.70 FEET TO THE EDGE OF A CYPRESS HARDWOOD SWAMP; THENCE IN A NORTHWESTERLY DIRECTION ALONG THE EDGE OF SAID CYPRESS HARDWOOD SWAMP, 950 FEET MORE OR LESS TO THE NORTHERLY LINE OF SAID SECTION 37; THENCE NORTH 89°31'48" WEST, ALONG SAID NORTHERLY LINE 270 FEET MORE OR LESS TO THE EDGE OF SAID CYPRESS HARDWOOD SWAMP; THENCE SOUTHWESTERLY, SOUTHERLY AND SOUTHEASTERLY ALONG THE EDGE OF SAID CYPRESS HARDWOOD SWAMP, 4460 FEET MORE OR LESS; THENCE SOUTH 83°04'45" EAST, 170 FEET; THENCE NORTH 35°30'13" WEST, 347.58 FEET TO AN INTERSECTION WITH A CURVE CONCAVE NORTHWESTERLY HAVING A RADIUS OF 405 FEET; THENCE NORTHEASTERLY ALONG AND AROUND SAID CURVE AN ARC DISTANCE OF 100 FEET; THENCE NORTH 42°16'16" EAST, 99.89 FEET; THENCE NORTH 28°11'15" EAST, 900 FEET; THENCE SOUTH 61°48'45" EAST, 479.24 FEET TO AN INTERSECTION WITH THE EASTERLY LINE OF SAID SECTION 37; THENCE NORTH 00°35'30" EAST ALONG SAID EASTERLY LINE 1108.37 FEET TO THE POINT OF BEGINNING.

CLAY COUNTY ZONING BOARD APPROVAL:

APPROVED BY THE CLAY COUNTY ZONING BOARD THIS 1st DAY OF March, A.D. 1979.

[Signature]
CHAIRMAN

APPROVAL FOR RECORD:

THIS TO CERTIFY THAT THIS PLAT HAS BEEN EXAMINED AND IS HEREBY APPROVED AND ACCEPTED BY THE BOARD OF COUNTY COMMISSIONERS OF CLAY COUNTY, FLORIDA.

SIGNED THIS 27th DAY OF February, A.D. 1979.

[Signature]
CHAIRMAN

[Signature]
CLERK

COUNTY ENGINEERS APPROVAL:

APPROVED BY THE CLAY COUNTY ENGINEER THIS 27th DAY OF February, A.D. 1979.

[Signature]
COUNTY ENGINEER
PUBLIC WORKS DIRECTOR

CLERKS CERTIFICATE:

I HEREBY CERTIFY THAT THIS PLAT HAS BEEN APPROVED BY THE COUNTY COMMISSION OF CLAY COUNTY, FLORIDA, AND IS SUBMITTED TO ME FOR RECORDING AND IS RECORDED IN PLAT BOOK 15 PAGES 51 AND 52 OF THE PUBLIC RECORDS OF CLAY COUNTY, FLORIDA THIS 27th DAY OF February, A.D. 1979.

[Signature]
CLERK


DEPUTY CLERK

SURVEYORS CERTIFICATE:

THIS TO CERTIFY THAT THE ABOVE PLAT IS A TRUE AND CORRECT REPRESENTATION OF THE LANDS SURVEYED, PLATTED AND DESCRIBED ABOVE AND THAT PERMANENT REFERENCE MONUMENTS AND PERMANENT CONTROL POINTS WILL BE PLACED ACCORDING TO THE LAWS OF THE STATE OF FLORIDA.

SIGNED THIS 17 DAY OF JANUARY, A.D., 1979.

[Signature]
REGISTERED LAND SURVEYOR NO. 2117, FLORIDA
NORTHEAST FLORIDA SURVEYORS, INC.
2000 CORPORATE SQUARE BOULEVARD
JACKSONVILLE, FLORIDA

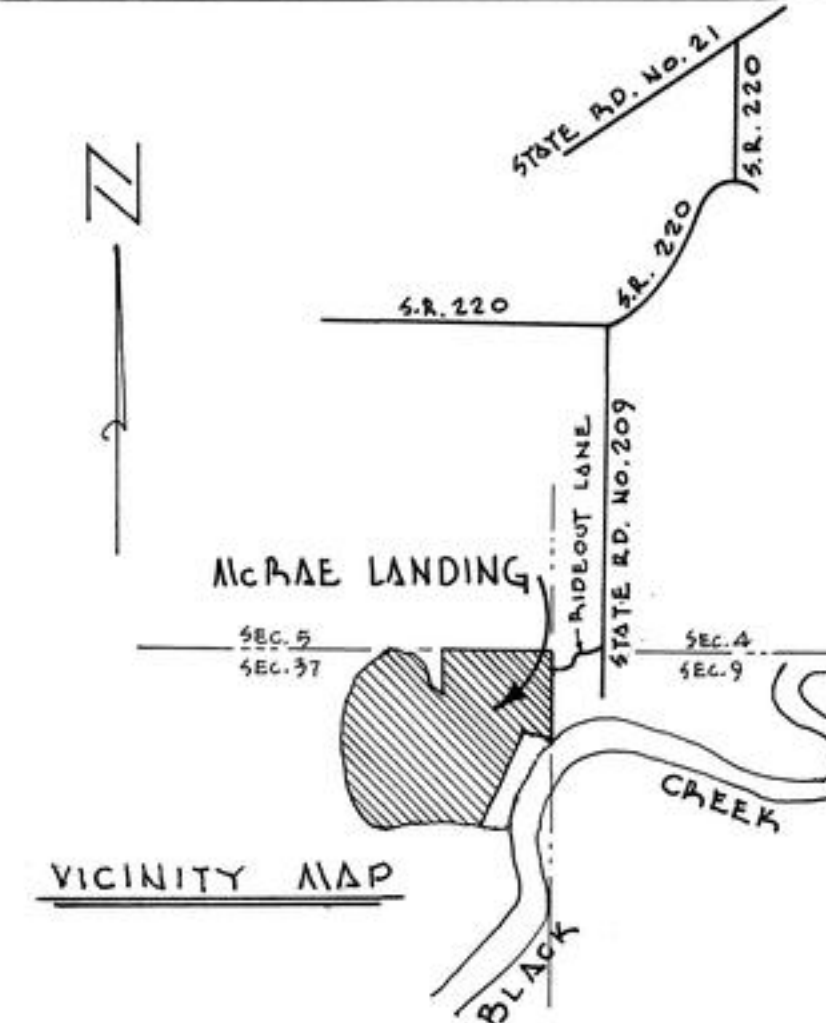

ADOPTION AND DEDICATION:

THIS IS TO CERTIFY THAT STOKES AND COMPANY, A FLORIDA CORPORATION, AND J. D. COLLINS, JR., AND BRENDA G. COLLINS HIS WIFE, HOWARD W. HENDERSON AND CHARLOTTE L. HENDERSON HIS WIFE, JERRY L. WEEKS AND MARTHA L. WEEKS HIS WIFE, AND DAVID L. FINDLEY AND JOAN L. FINDLEY HIS WIFE, INDIVIDUALS, ARE THE LAWFUL OWNERS OF THE LANDS DESCRIBED IN THE CAPTION HEREON KNOWN AS MCRAE LANDING AND JACKSONVILLE NATIONAL BANK, A CORPORATION CHARTERED UNDER THE LAWS OF THE UNITED STATES OF AMERICA, AND FIRST FEDERAL SAVINGS AND LOAN ASSOCIATION, A CORPORATION CHARTERED UNDER THE LAWS OF THE UNITED STATES OF AMERICA, AND MCRAE INVESTMENTS INC., A FLORIDA CORPORATION, AND WHITMIRE LEASING CORPORATION, A FLORIDA CORPORATION, ARE THE HOLDERS OF MORTGAGES ON THE LANDS DESCRIBED IN THE CAPTION HEREON KNOWN AS MCRAE LANDING, AND THEY HAVE CAUSED THE SAME TO BE SURVEYED AND SUBDIVIDED AND THIS PLAT IS MADE IN ACCORDANCE WITH SAID SURVEY, IS HEREBY ADOPTED AS THE TRUE AND CORRECT PLAT OF SAID LANDS AND ALL DRIVES, COURTS, AND EASEMENTS FOR DRAINAGE SHOWN ON SAID PLAT ARE HEREBY AND IRREVOCABLY AND WITHOUT RESERVATION DEDICATED TO CLAY COUNTY, FLORIDA, AND ITS SUCCESSORS.

IN WITNESS WHEREOF STOKES AND COMPANY, A FLORIDA CORPORATION HAS CAUSED THESE PRESENTS TO BE SIGNED BY ITS PRESIDENT BY AND WITH THE AUTHORITY OF ITS BOARD OF DIRECTORS IN THEIR NAME AND WITH ITS CORPORATE SEAL AFFIXED THIS 25th DAY OF JAN., A.D., 1979. SIGNED IN THE PRESENCE OF:

WITNESS [Signature]
WITNESS [Signature]
PRESIDENT [Signature]

STATE OF FLORIDA

THE FOREGOING INSTRUMENT WAS ACKNOWLEDGED BEFORE ME THIS 25th DAY OF JAN., A.D., 1979, BY E. CHESTER STOKES, JR., PRESIDENT OF STOKES AND COMPANY, A FLORIDA CORPORATION ON BEHALF OF SAID CORPORATION.

[Signature]
NOTARY PUBLIC STATE OF FLORIDA MY COMMISSION EXPIRES 7-16-82

IN WITNESS WHEREOF J. D. COLLINS, JR., AND BRENDA G. COLLINS HIS WIFE, INDIVIDUALS, HAS CAUSED THESE PRESENTS TO BE SIGNED THIS 25th DAY OF JAN., A.D., 1979. SIGNED IN THE PRESENCE OF:

WITNESS [Signature] J. D. COLLINS, JR. [Signature]
WITNESS [Signature] BRENDA G. COLLINS [Signature]

STATE OF FLORIDA

THE FOREGOING INSTRUMENT WAS ACKNOWLEDGED BEFORE ME THIS 25th DAY OF JAN., A.D., 1979, BY J. D. COLLINS, JR., AND BRENDA G. COLLINS HIS WIFE, INDIVIDUALS.

[Signature]
NOTARY PUBLIC STATE OF FLORIDA MY COMMISSION EXPIRES 7-16-82

MCRAE LANDING

A PART OF THE ANDREW BRENNAN GRANT, SECTION 37, TOWNSHIP 5 SOUTH, RANGE 26 EAST
CLAY COUNTY, FLORIDA.

PLAT BOOK 15 PAGE 52
SHEET 2 OF 8 SHEETS

IN WITNESS WHEREOF HOWARD W. HENDERSON AND CHARLOTTE L. HENDERSON HIS WIFE, INDIVIDUALS, HAS CAUSED THESE PRESENTS TO BE SIGNED THIS 25th DAY OF JAN. A.D., 1979. SIGNED IN THE PRESENCE OF:

WITNESS Rebecca D. Brooks WITNESS Karen Heminger HOWARD W. HENDERSON Howard W. Henderson CHARLOTTE L. HENDERSON Charlotte L. Henderson

STATE OF FLORIDA

THE FOREGOING INSTRUMENT WAS ACKNOWLEDGED BEFORE ME THIS 25th DAY OF JAN. A.D., 1979, BY HOWARD W. HENDERSON AND CHARLOTTE L. HENDERSON HIS WIFE, INDIVIDUALS.

Rebecca D. Brooks
NOTARY PUBLIC STATE OF FLORIDA MY COMMISSION EXPIRES 7-16-81

IN WITNESS WHEREOF JERRY L. WEEKS AND MARTHA L. WEEKS HIS WIFE, INDIVIDUALS, HAS CAUSED THESE PRESENTS TO BE SIGNED THIS 25th DAY OF JAN. A.D., 1979. SIGNED IN THE PRESENCE OF:

WITNESS Rebecca D. Brooks WITNESS Karen Heminger JERRY L. WEEKS Jerry L. Weeks MARTHA L. WEEKS Martha L. Weeks

STATE OF FLORIDA

THE FOREGOING INSTRUMENT WAS ACKNOWLEDGED BEFORE ME THIS 25th DAY OF JAN. A.D., 1979, BY JERRY L. WEEKS AND MARTHA L. WEEKS HIS WIFE, INDIVIDUALS.

Rebecca D. Brooks
NOTARY PUBLIC STATE OF FLORIDA MY COMMISSION EXPIRES 7-16-81

IN WITNESS WHEREOF DAVID L. FINDLEY AND JOAN L. FINDLEY HIS WIFE, INDIVIDUALS, HAS CAUSED THESE PRESENTS TO BE SIGNED THIS 25th DAY OF JAN. A.D., 1979. SIGNED IN THE PRESENCE OF:

WITNESS Francis A. Beck WITNESS Donald C. Wright DAVID L. FINDLEY David L. Findley JOAN L. FINDLEY Joan L. Findley

STATE OF FLORIDA

THE FOREGOING INSTRUMENT WAS ACKNOWLEDGED BEFORE ME THIS 18 DAY OF January A.D. 1979, BY DAVID L. FINDLEY AND JOAN L. FINDLEY HIS WIFE, INDIVIDUALS.

Donald C. Wright
NOTARY PUBLIC STATE OF FLORIDA MY COMMISSION EXPIRES 12/12/79

JACKSONVILLE NATIONAL BANK

IN WITNESS WHEREOF JACKSONVILLE NATIONAL BANK, A CORPORATION CHARTERED UNDER THE LAWS OF THE UNITED STATES OF AMERICA HAS CAUSED THESE PRESENTS TO BE SIGNED BY ITS VICE PRESIDENT, BY AND WITH THE AUTHORITY OF ITS BOARD OF DIRECTORS IN THEIR NAME WITH ITS CORPORATE SEAL AFFIXED THIS 18 DAY OF Jan. A.D., 1979. SIGNED IN THE PRESENCE OF:

WITNESS Nancy C. Lasso WITNESS Joel S. Gayle VICE PRESIDENT James E. Putnal

STATE OF FLORIDA

THE FOREGOING INSTRUMENT WAS ACKNOWLEDGED BEFORE ME THIS 18 DAY OF Jan. A.D., 1979, BY JAMES E. PUTNAL, VICE PRESIDENT OF JACKSONVILLE NATIONAL BANK, A UNITED STATES OF AMERICA CORPORATION, ON BEHALF OF SAID CORPORATION.

Paul D. Harrell
NOTARY PUBLIC STATE OF FLORIDA MY COMMISSION EXPIRES 6/1/81

FIRST FEDERAL SAVINGS AND LOAN ASSOCIATION

IN WITNESS WHEREOF FIRST FEDERAL SAVINGS AND LOAN ASSOCIATION, A CORPORATION CHARTERED UNDER THE LAWS OF THE UNITED STATES OF AMERICA, HAS CAUSED THESE PRESENTS TO BE SIGNED BY ITS SENIOR VICE PRESIDENT AND VICE PRESIDENT, RESPECTIVELY AND WITH THE AUTHORITY OF ITS BOARD OF DIRECTORS IN THEIR NAME AND WITH THE CORPORATE SEAL AFFIXED THIS 25th DAY OF JAN. A.D., 1979. SIGNED IN THE PRESENCE OF:

WITNESS E. Virginia White WITNESS Judy O'Brien SENIOR VICE PRESIDENT Harold L. Craft VICE PRESIDENT James R. Minnix

STATE OF FLORIDA

THE FOREGOING INSTRUMENT WAS ACKNOWLEDGED BEFORE ME THIS 25th DAY OF JAN. A.D., 1979, BY HAROLD L. CRAFT AND JAMES R. MINNIX, SENIOR VICE PRESIDENT AND VICE PRESIDENT RESPECTIVELY OF FIRST FEDERAL SAVINGS AND LOAN ASSOCIATION A CORPORATION CHARTERED UNDER THE LAWS OF THE UNITED STATES OF AMERICA ON BEHALF OF SAID CORPORATION.

E. Virginia White
NOTARY PUBLIC STATE OF FLORIDA MY COMMISSION EXPIRES Aug. 15, 1980

MCRAE INVESTMENTS, INC.

IN WITNESS WHEREOF MCRAE INVESTMENTS, INC., A FLORIDA CORPORATION HAS CAUSED THESE PRESENTS TO BE SIGNED BY ITS PRESIDENT BY AND WITH THE AUTHORITY OF ITS BOARD OF DIRECTORS IN THEIR NAME AND WITH ITS CORPORATE SEAL AFFIXED THIS 26th DAY OF January A.D., 1979. SIGNED IN THE PRESENCE OF:

WITNESS Jane A. Keene WITNESS Patricia C. Bristow PRESIDENT W. A. McRae, Jr.

STATE OF FLORIDA

THE FOREGOING INSTRUMENT WAS ACKNOWLEDGED BEFORE ME THIS 26th DAY OF January A.D., 1979, BY W. A. MCRAE, JR., PRESIDENT OF MCRAE INVESTMENTS, INC., A FLORIDA CORPORATION ON BEHALF OF SAID CORPORATION.

Jane A. Keene
NOTARY PUBLIC STATE OF FLORIDA MY COMMISSION EXPIRES Aug. 22, 1980

WHITMIRE LEASING CORPORATION

IN WITNESS WHEREOF WHITMIRE LEASING CORPORATION, A FLORIDA CORPORATION HAS CAUSED THESE PRESENTS TO BE SIGNED BY ITS PRESIDENT BY AND WITH THE AUTHORITY OF ITS BOARD OF DIRECTORS IN THEIR NAME AND WITH ITS CORPORATE SEAL AFFIXED THIS 26th DAY OF January A.D., 1979. SIGNED IN THE PRESENCE OF:

WITNESS Barbara J. Hamilton WITNESS Barbara J. Hamilton PRESIDENT G. W. Whitmire

STATE OF FLORIDA

THE FOREGOING INSTRUMENT WAS ACKNOWLEDGED BEFORE ME THIS 26th DAY OF January A.D., 1979, BY G. W. WHITMIRE, PRESIDENT OF WHITMIRE LEASING CORPORATION, A FLORIDA CORPORATION ON BEHALF OF SAID CORPORATION.

Barbara J. Hamilton
NOTARY PUBLIC STATE OF FLORIDA MY COMMISSION EXPIRES Jan. 3, 1981

McRAE LANDING

A PART OF THE ANDREW BRENNAN GRANT, SECTION 37, TOWNSHIP 5 SOUTH, RANGE 25 EAST
CLAY COUNTY, FLORIDA.

PLAT BOOK 15 PAGE 53
SHEET 3 OF 8 SHEETS

THIS IS TO CERTIFY THAT DARYL KAPLAN AND PEGGY KAPLAN HIS WIFE, AND ROY SOILEAU AND OUIDA SOILEAU HIS WIFE, ARE THE LAWFUL OWNERS OF A PORTION OF THE LAND DESCRIBED IN THE CAPTION HEREON KNOWN AS MCRAE LANDING AND THE BARNETT BANK OF JACKSONVILLE, N. A., A CORPORATION CHARTERED UNDER THE LAWS OF THE UNITED STATES OF AMERICA IS THE HOLDER OF THE MORTGAGE ON A PORTION OF THE LANDS DESCRIBED IN THE CAPTION HEREON KNOWN AS MCRAE LANDING AND THAT THEY DO HEREBY JOIN IN AND MAKE THEMSELVES A PART OF THE AFOREDESCRIBED ADOPTION AND DEDICATION FOR THE PURPOSES THEREIN EXPRESSED.

IN WITNESS WHEREOF DARYL KAPLAN AND PEGGY KAPLAN HIS WIFE, INDIVIDUALS, HAS CAUSED THESE PRESENTS TO BE SIGNED THIS 21ST DAY OF FEB. A.D., 1979. SIGNED IN THE PRESENCE OF:

WITNESS Karen Springer WITNESS Barbara J. Jones DARYL KAPLAN Daryl Kaplan PEGGY KAPLAN Peggy Kaplan

STATE OF FLORIDA

THE FOREGOING INSTRUMENT WAS ACKNOWLEDGED BEFORE ME THIS 21ST DAY OF FEB. A.D., 1979, BY DARYL KAPLAN AND PEGGY KAPLAN HIS WIFE, INDIVIDUALS.

Debra W. Brooks
NOTARY PUBLIC STATE OF FLORIDA MY COMMISSION EXPIRES
7-16-82

IN WITNESS WHEREOF ROY SOILEAU AND OUIDA SOILEAU HIS WIFE, INDIVIDUALS, HAS CAUSED THESE PRESENTS TO BE SIGNED THIS 21ST DAY OF FEB. A.D., 1979. SIGNED IN THE PRESENCE OF:

WITNESS Karen Springer WITNESS Barbara Jones ROY SOILEAU Roy Soileau OUIDA SOILEAU Ouida Soileau

STATE OF FLORIDA

THE FOREGOING INSTRUMENT WAS ACKNOWLEDGED BEFORE ME THIS 21ST DAY OF FEB. A.D., 1979, BY ROY SOILEAU AND OUIDA SOILEAU HIS WIFE, INDIVIDUALS.

Debra W. Brooks
NOTARY PUBLIC STATE OF FLORIDA MY COMMISSION EXPIRES
7-16-82

BARNETT BANK OF JACKSONVILLE

IN WITNESS WHEREOF, THE BARNETT BANK OF JACKSONVILLE, N. A., A CORPORATION CHARTERED UNDER THE LAWS OF THE UNITED STATES OF AMERICA, HAS CAUSED THESE PRESENTS TO BE SIGNED BY ITS VICE PRESIDENT, BY AND WITH THE AUTHORITY OF ITS BOARD OF DIRECTORS IN THEIR NAME AND WITH ITS CORPORATE SEAL AFFIXED THIS 21 DAY OF FEB A.D., 1979. SIGNED IN THE PRESENCE OF:

WITNESS Elizabeth W. Palm WITNESS Martha E. Brooks VICE PRESIDENT [Signature]

STATE OF FLORIDA

THE FOREGOING INSTRUMENT WAS ACKNOWLEDGED BEFORE ME THIS 21 DAY OF Feb. A.D., 1979, BY ROBERT M. DART, VICE PRESIDENT OF THE BARNETT BANK OF JACKSONVILLE, A UNITED STATES OF AMERICA CORPORATION ON BEHALF OF SAID CORPORATION.

Martha E. Brooks
NOTARY PUBLIC STATE OF FLORIDA MY COMMISSION EXPIRES
7-16-82

THIS IS TO CERTIFY THAT H. W. HENDERSON CONSTRUCTION CO., A FLORIDA CORPORATION, IS THE LAWFUL OWNER OF A PORTION OF THE LAND DESCRIBED IN THE CAPTION HEREON KNOWN AS MCRAE LANDING AND THAT THEY DO HEREBY JOIN IN AND MAKE THEMSELVES A PART OF THE AFOREDESCRIBED ADOPTION AND DEDICATION FOR THE PURPOSES THEREIN EXPRESSED.

H. W. HENDERSON CONSTRUCTION CO.

IN WITNESS WHEREOF H. W. HENDERSON CONSTRUCTION CO., A FLORIDA CORPORATION HAS CAUSED THESE PRESENTS TO BE SIGNED BY ITS PRESIDENT BY AND WITH THE AUTHORITY OF ITS BOARD OF DIRECTORS IN THEIR NAME AND WITH ITS CORPORATE SEAL AFFIXED THIS 26TH DAY OF FEB. A.D., 1979. SIGNED IN THE PRESENCE OF:

WITNESS Debra W. Brooks WITNESS Karen Springer PRESIDENT Howard W. Henderson

STATE OF FLORIDA

THE FOREGOING INSTRUMENT WAS ACKNOWLEDGED BEFORE ME THIS 26TH DAY OF FEB. A.D., 1979, BY HOWARD W. HENDERSON, PRESIDENT OF H. W. HENDERSON CONSTRUCTION CO., A FLORIDA CORPORATION ON BEHALF OF SAID CORPORATION.


Debra W. Brooks
NOTARY PUBLIC STATE OF FLORIDA MY COMMISSION EXPIRES 7-16-82

LANDING

A PART OF THE ANDREW BRENNAN GRANT, SECTION 37, TOWNSHIP 5 SOUTH, RANGE 25 EAST
CLAY COUNTY, FLORIDA.

PLAT BOOK 15 PAGE 54

SHEET 4 OF 8 SHEETS

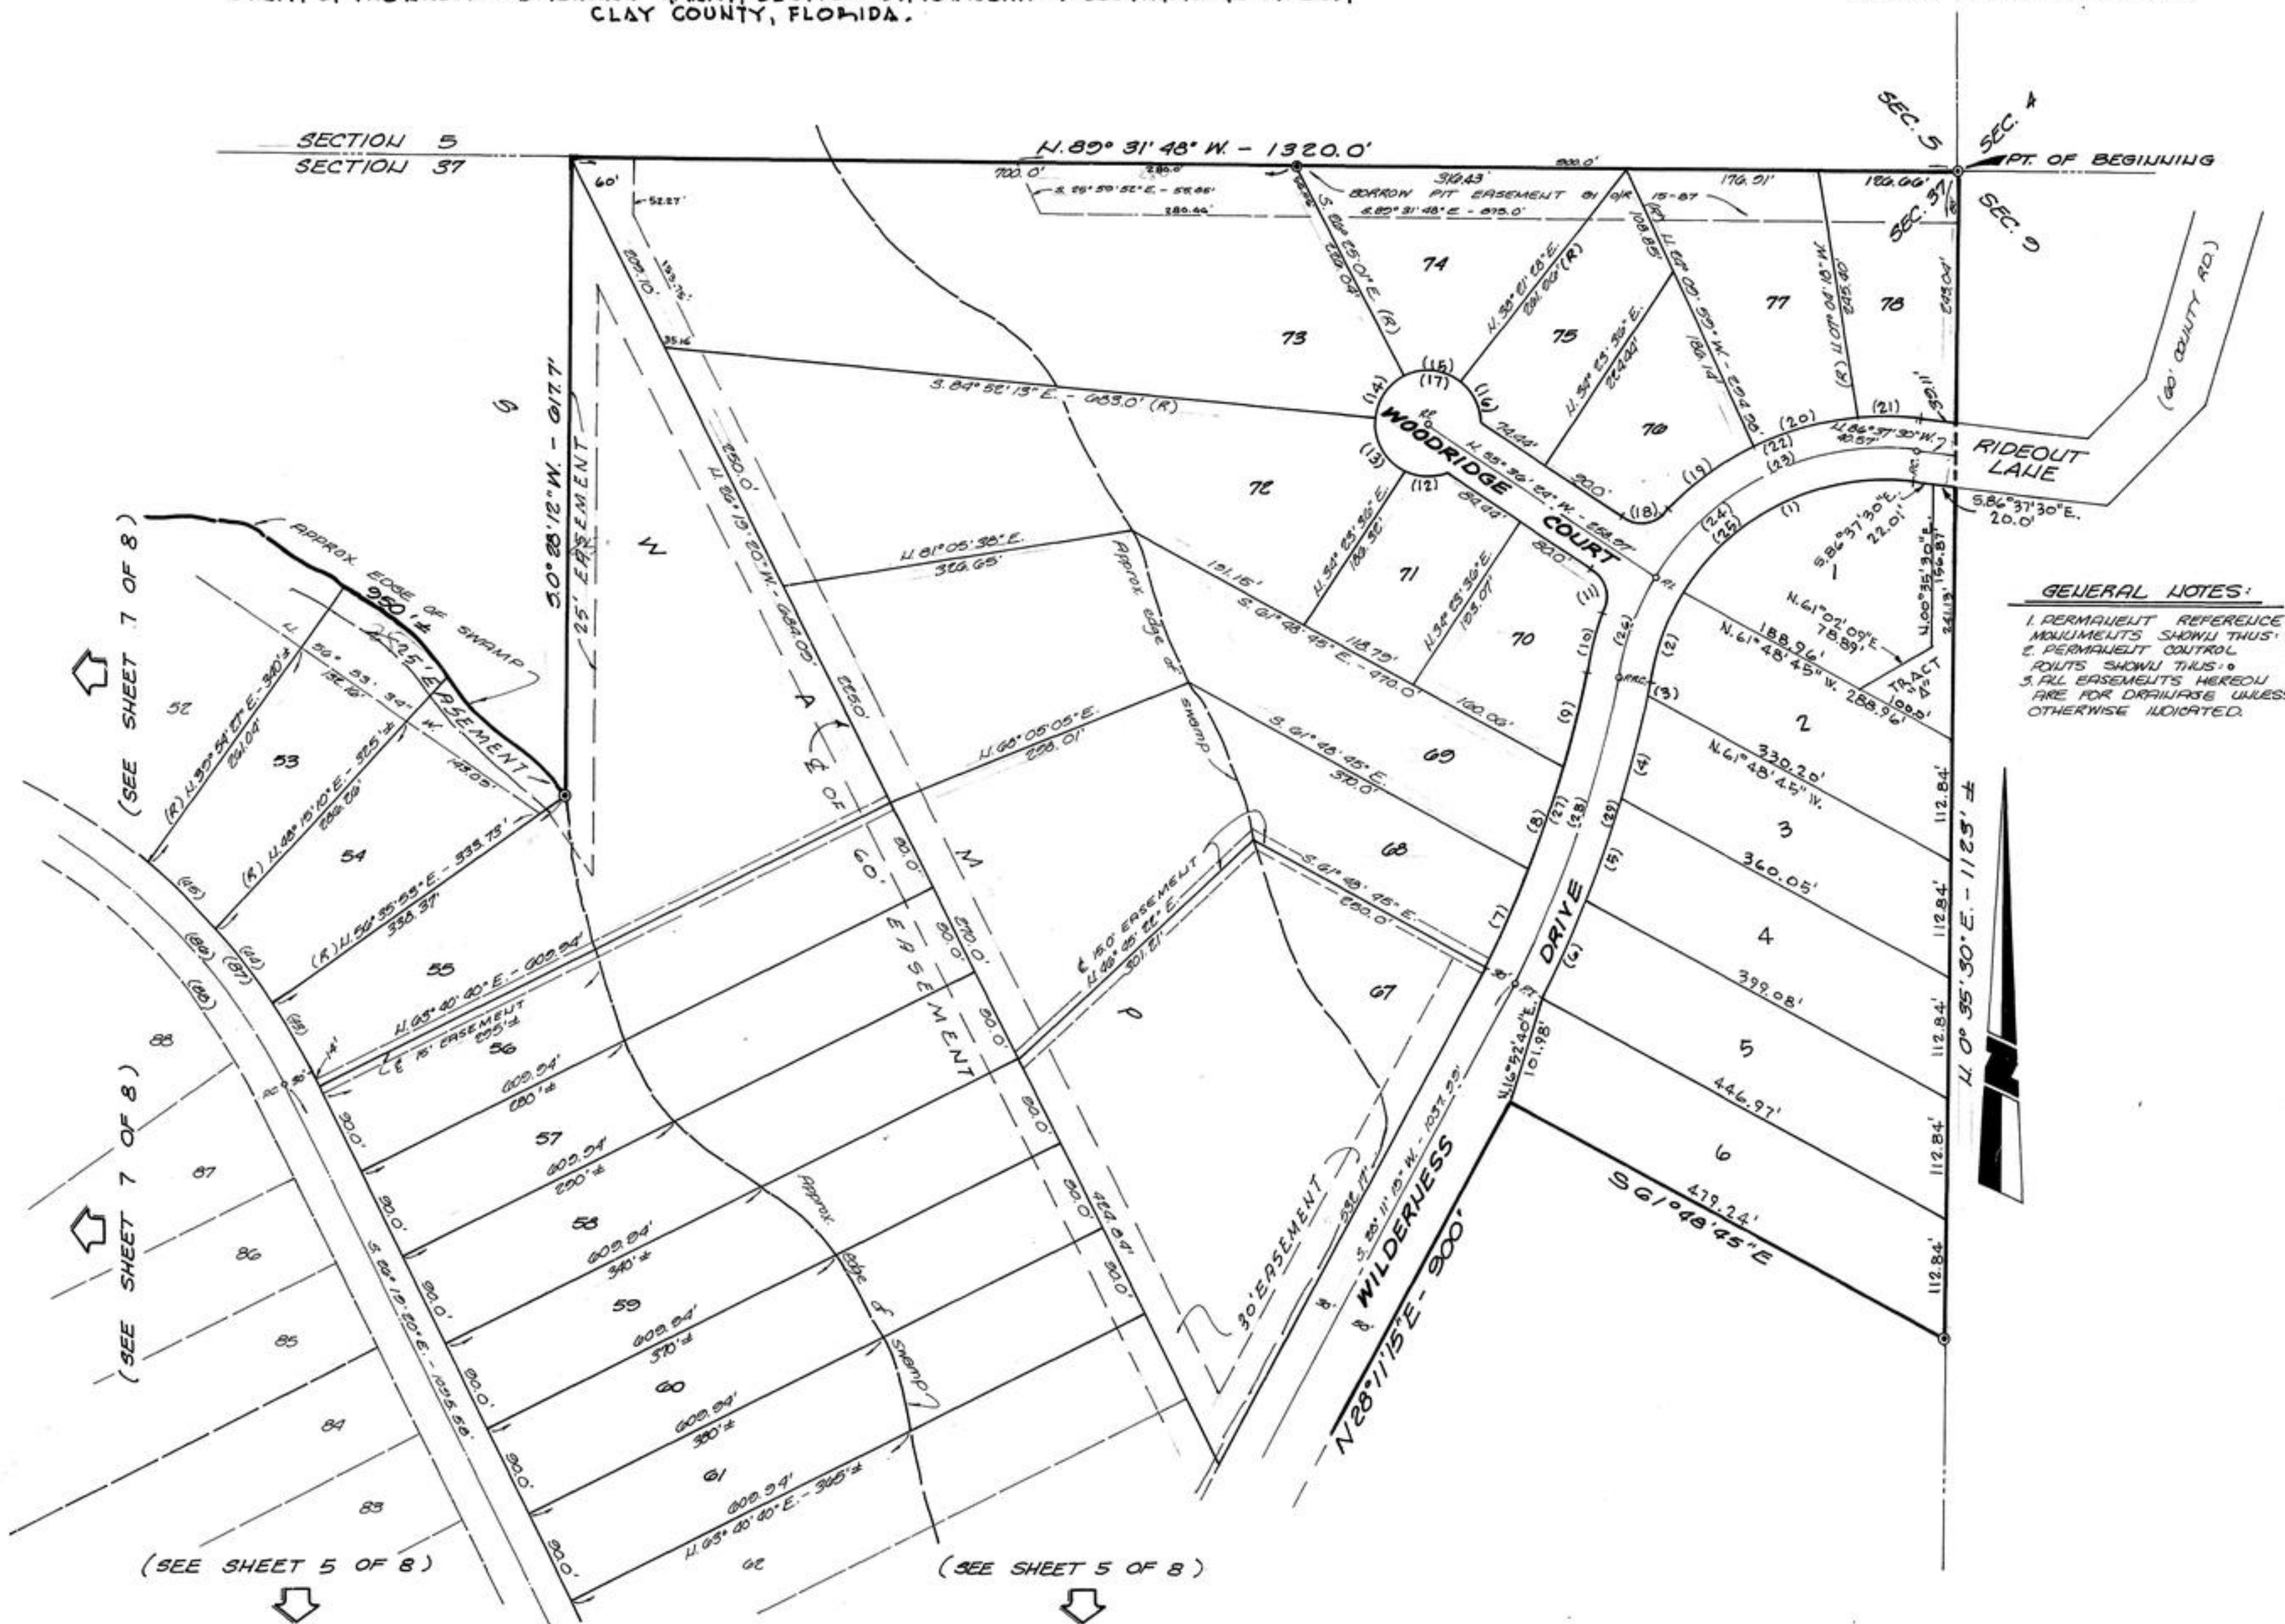


GENERAL NOTES:

1. PERMANENT REFERENCE MONUMENTS SHOWN THUS: ©
2. PERMANENT CONTROL POINTS SHOWN THUS: ©
3. ALL EASEMENTS HEREON ARE FOR DRAINAGE UNLESS OTHERWISE INDICATED.



A PART OF THE ANDREW BRENNAN GRANT, SECTION 37, TOWNSHIP 5 SOUTH, RANGE 25 EAST
CLAY COUNTY, FLORIDA.

SHEET 5 OF 8 SHEETS

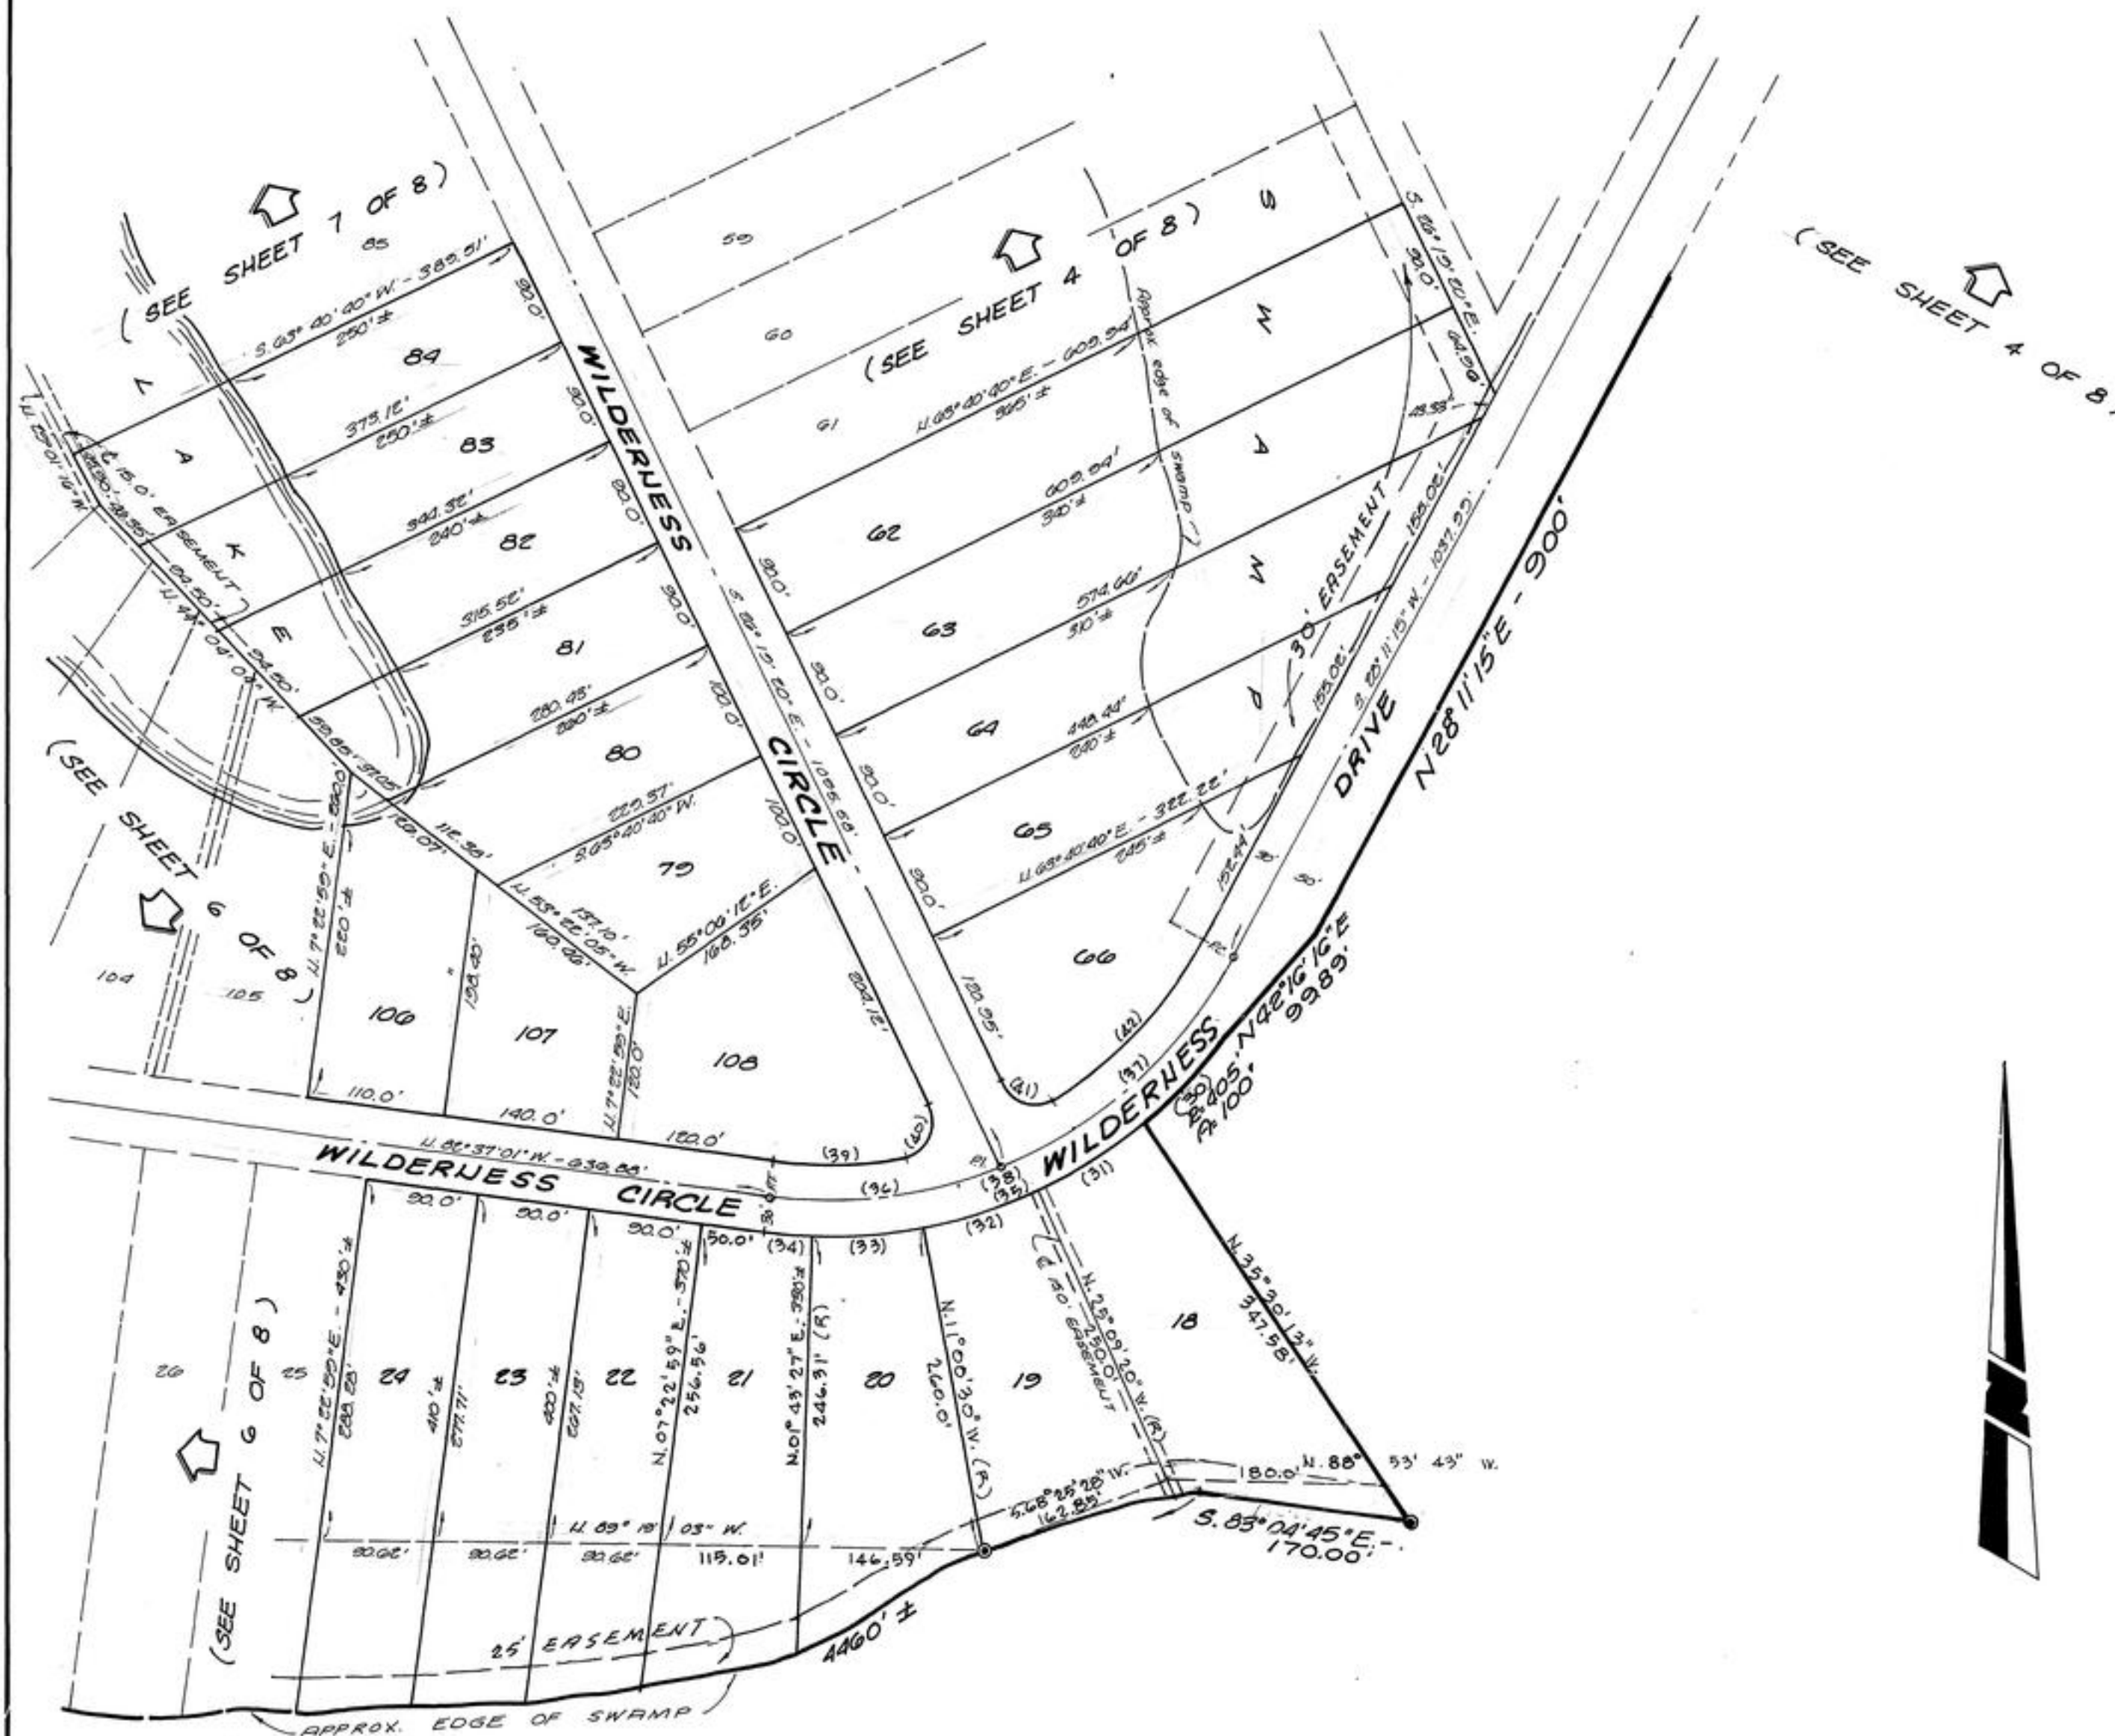

A PART OF THE ANDREW BRENNAN GRANT, SECTION 37, TOWNSHIP 5 SOUTH, RANGE 25 EAST
CLAY COUNTY, FLORIDA.

SHEET 6 OF 8 SHEETS

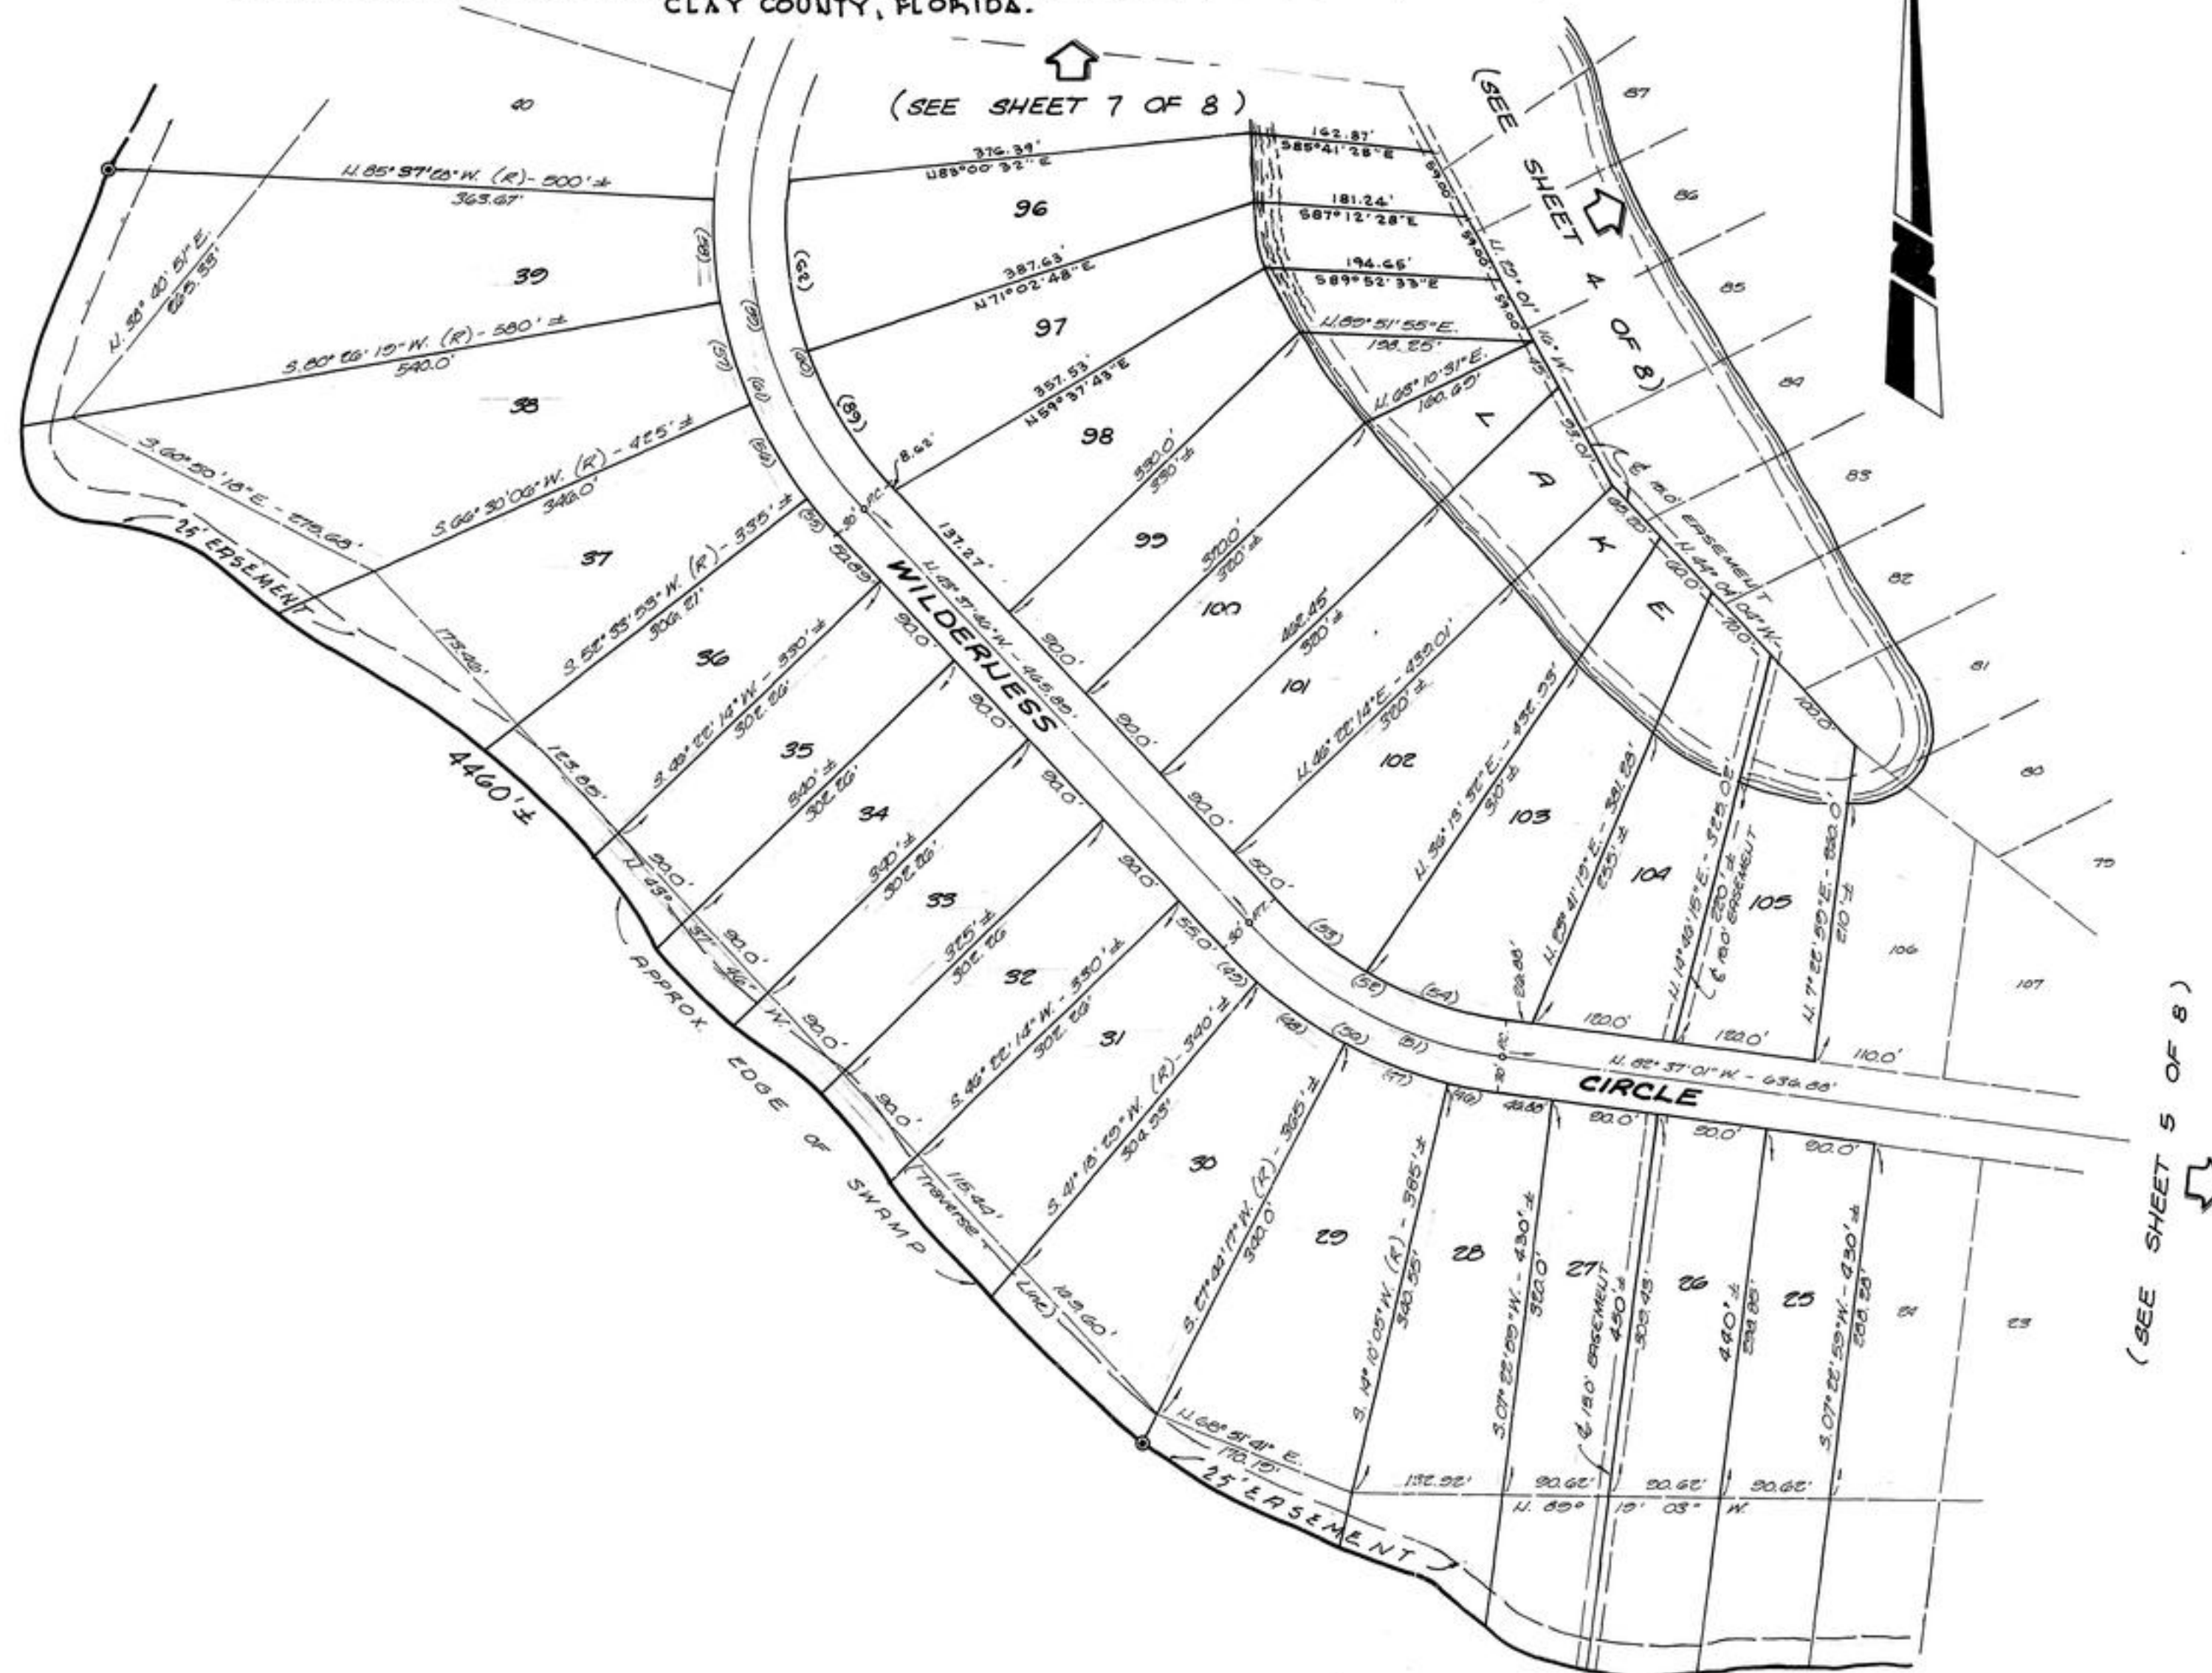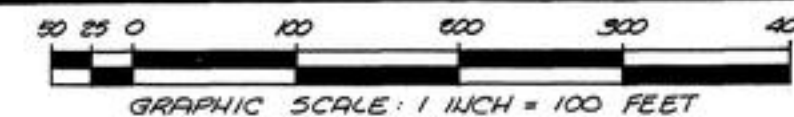



McRAE

LANDING

A PART OF THE ANDREW BRENNAN GRANT, SECTION 37, TOWNSHIP 5 SOUTH, RANGE 25 EAST
CLAY COUNTY, FLORIDA.

PLAT BOOK 15 PAGE 57

SHEET 7 OF 8 SHEETS

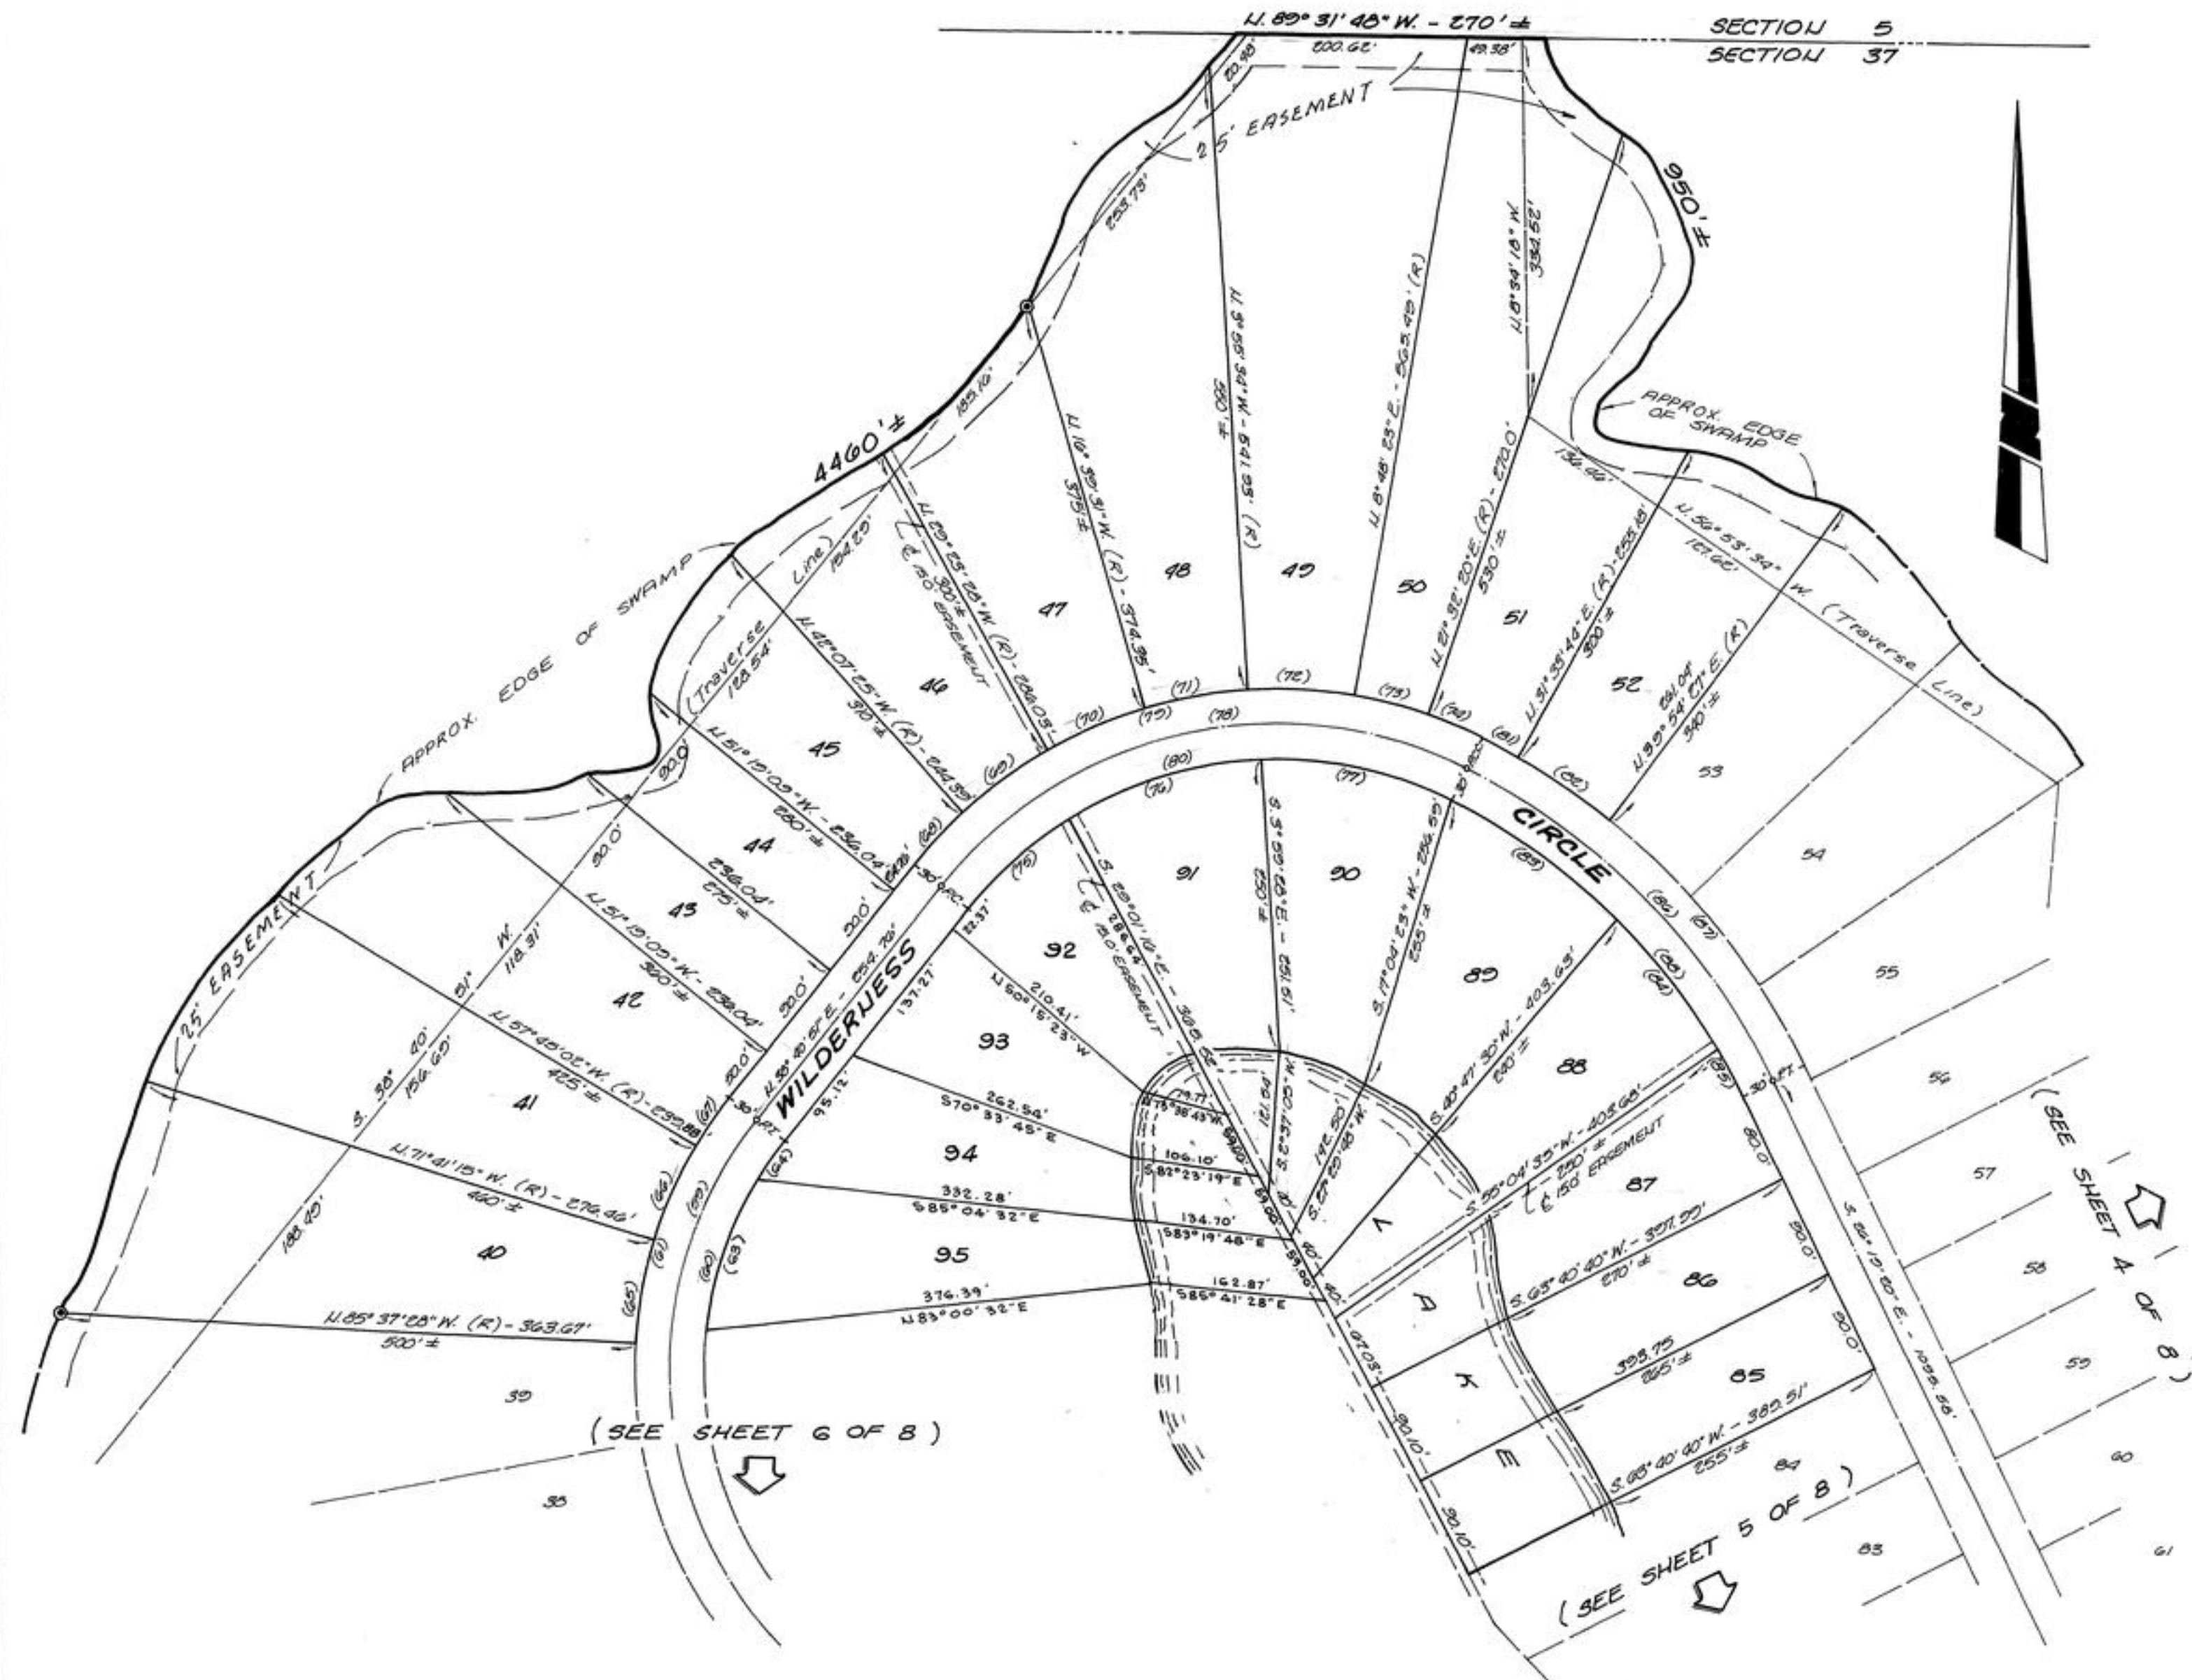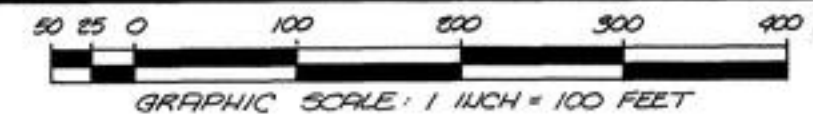

McRAE

LANDING

A PART OF THE ANDREW BRENNAN GRANT, SECTION 37, TOWNSHIP 5 SOUTH, RANGE 25 EAST
CLAY COUNTY, FLORIDA.

PLAT BOOK 15 PAGE 58
SHEET 8 OF 8 SHEETS

CURVE DATA						
CURVE	DELTA	RADIUS	ARC	TANGENT	CHORD	BEARING
1	59°39'31"	241.65	251.62	138.56	240.40	N 63°32'45"E
2	21°18'20"	241.65	89.86	45.45	89.34	N 23°03'49"E
3	00°34'22"	1143.93	11.44	5.72	11.44	N 12°41'50"E
4	05°08'05"	1143.93	102.52	51.29	102.48	N 15°33'04"E
5	05°03'15"	1143.93	100.91	50.49	100.88	N 20°38'44"E
6	05°00'54"	1143.93	100.13	50.10	100.09	N 25°40'48"E
7	05°17'09"	1083.93	100.00	50.03	100.00	N 25°32'41"E
8	05°17'09"	1083.93	100.00	50.03	99.96	N 20°15'32"E
9	05°12'18"	1083.93	98.47	49.27	98.44	N 15°00'48"E
10	11°33'34"	301.65	60.86	30.53	60.75	N 18°11'26"E
11	79°34'37"	30.00	41.67	24.98	38.40	N 15°49'06"W
12	45°50'12"	50.00	40.00	21.14	38.94	N 85°49'06"W
13	68°01'47"	50.00	59.37	33.74	55.94	N 28°53'07"W
14	58°27'10"	50.00	51.00	27.97	48.82	N 34°21'22"E
15	64°46'41"	50.00	56.53	31.72	53.57	S 84°01'43"E
16	49°09'32"	50.00	42.90	22.87	41.60	N 27°03'46"W
17	286°15'36"	50.00	249.81	37.50	60.00	N 34°23'36"E
18	79°34'37"	30.00	41.67	24.98	38.40	S 84°36'17"W
19	21°01'02"	301.65	110.65	55.95	110.03	S 55°19'30"W
20	17°05'41"	301.65	90.00	45.34	89.67	S 74°22'52"W
21	10°26'48"	301.65	55.00	27.58	54.92	S 88°09'50"W
22	46°33'31"	301.65	255.65	136.07	248.07	S 69°05'44"W
23	58°58'54"	271.65	279.64	153.63	267.46	S 63°53'03"W
24	80°57'51"	271.65	383.87	231.86	352.72	S 52°53'34"W
25	80°57'51"	241.65	341.47	206.26	313.76	S 52°53'34"W
26	21°58'57"	271.65	104.22	52.76	103.59	S 23°24'07"W
27	15°46'36"	1083.93	298.47	150.18	297.52	N 36°04'33"E
28	15°46'36"	1113.93	306.73	154.34	305.76	S 20°17'57"W
29	15°46'36"	1143.93	314.99	158.50	315.99	S 20°17'57"W
30	14°08'50"	405.00	100.00	50.26	99.75	N 43°37'45"E
31	14°08'50"	405.00	100.00	50.26	99.75	N 57°46' 5"E
32	14°08'50"	405.00	100.00	50.26	99.75	N 71°55'0"E
33	12°43'27"	405.00	90.00	45.19	89.82	N 85°21'28"E
34	05°39'32"	405.00	40.00	20.00	39.98	S 85°26'47"E
35	69°11'44"	405.00	489.11	279.37	459.93	S 62°47'07"W
36	29°27'12"	375.00	192.77	98.57	190.66	S 82°39'23"W
37	39°44'32"	375.00	260.11	135.53	254.93	S 48°03'31"W
38	69°11'44"	375.00	452.88	258.67	425.86	S 62°47'07"W
39	17°31'14"	345.00	105.50	53.16	105.09	S 88°37'22"W
40	106°11'05"	30.00	55.60	39.95	47.98	S 26°46'12"W
41	95°52'01"	30.00	50.20	33.24	44.54	S 74°15'21"E
42	29°37'24"	345.00	178.37	91.22	176.39	N 42°59'57"E
43	07°04'47"	617.91	76.35	38.22	76.30	S 29°51'44"E
44	08°20'43"	617.91	90.00	45.08	89.92	S 37°34'29"E

CURVE DATA						
CURVE	DELTA	RADIUS	ARC	TANGENT	CHORD	BEARING
45	08°20'43"	617.91	90.00	45.08	89.92	S 45°55'12"E
46	06°47'06"	380.00	45.00	22.53	44.97	N 79°13'28"W
47	13°34'12"	380.00	90.00	45.21	89.79	N 69°02'49"W
48	13°34'12"	380.00	90.00	45.21	89.79	N 55°28'37"W
49	05°03'45"	380.00	33.58	16.80	33.56	N 46°09'39"W
50	38°59'15"	380.00	257.70	134.03	252.70	N 63°11'22"W
51	38°59'15"	350.00	238.16	123.90	233.59	N 63°07'24"W
52	38°59'15"	320.00	217.00	112.86	212.87	N 63°11'22"W
53	16°36'23"	320.00	92.75	46.70	92.42	N 51°55'58"W
54	22°22'52"	320.00	125.00	63.31	124.21	N 71°25'35"W
55	06°11'39"	370.00	40.00	20.02	39.98	N 40°31'57"W
56	13°56'13"	370.00	90.00	45.22	89.78	N 30°28'01"W
57	13°56'13"	370.00	90.00	45.22	89.78	N 16°31'48"W
58	13°56'13"	370.00	90.00	45.22	89.78	N 02°35'35"W
59	82°18'37"	340.00	488.44	297.18	447.51	N 02°28'28"W
60	82°18'37"	310.00	445.34	270.96	408.02	N 02°28'28"W
61	82°18'37"	370.00	531.54	323.40	486.99	N 02°28'28"W
62	25°22'15"	310.00	137.27	69.78	136.15	S 07°09'57"E
63	25°22'15"	310.00	137.27	69.78	136.15	S 18°12'18"W
64	07°47'25"	310.00	42.15	21.11	42.12	S 34°47' 8"W
65	13°56'13"	370.00	90.00	45.22	89.78	N 11°20'39"E
66	13°56'13"	370.00	90.00	45.22	89.78	N 25°16'52"E
67	06°25'53"	370.00	41.53	20.78	41.51	N 35°27'55"E
68	09°11'44"	405.00	65.00	32.57	64.93	N 43°16'43"E
69	12°43'57"	405.00	90.00	45.19	89.82	N 54°14'34"E
70	12°43'57"	405.00	90.00	45.19	89.82	N 66°58'31"E
71	12°43'57"	405.00	90.00	45.19	89.82	N 79°42'28"E
72	12°43'57"	405.00	90.00	45.19	89.82	S 87°33'36"E
73	12°43'57"	405.00	90.00	45.19	89.82	S 74°49'39"E
74	04°55'24"	405.00	34.80	17.41	34.79	S 65°59'58"E
75	19°04'55"	345.00	114.90	57.00	114.37	N 48°13'18"E
76	29°03'47"	345.00	175.00	89.43	173.13	N 72°17'40"E
77	29°38'11"	345.00	178.45	91.27	176.47	S 78°21'22"E
78	77°46'55"	375.00	509.08	302.49	470.88	N 77°34'18"E
79	77°46'25"	405.00	543.81	326.69	508.55	N 77°34'19"E
80	77°46'55"	345.00	468.36	278.29	433.21	N 77°34'19"E
81	05°06'00"	617.91	55.00	27.52	54.98	S 60°59'16"E
82	08°20'43"	617.91	90.00	45.08	89.92	S 54°15'55"E
83	17°58'19"	557.91	175.00	88.22	174.28	S 54°33'07"E
84	14°22'39"	557.91	140.00	70.37	139.63	S 38°22'37"E
85	04°51'58"	557.91	47.38	23.71	47.37	S 28°45'19"E
86	37°12'54"	587.91	381.86	197.94	375.18	S 44°55'47"E
87	37°12'54"	517.91	401.35	208.04	394.33	N 44°55'47"W
88	37°12'54"	557.91	362.38	187.84	356.04	N 44°55'47"W
89	23°46'42"	310.00	128.63	65.27	127.73	S 31°44'25"E

AREA					
LOT	ACRES	LOT	ACRES	LOT	ACRES
1	0.72	45	0.76 ±	89	0.89
2	0.72	46	0.87 ±	90	0.94
3	0.79	47	0.96 ±	91	0.78
4	0.87	48	1.55 ±	92	0.52
5	0.97	49	1.95 ±	93	0.61
6	1.06	50	1.76 ±	94	0.72
7	1.11 ±	51	1.16 ±	95	0.93
8	1.05 ±	52	0.84 ±	96	1.06
9	0.99 ±	53	0.94 ±	97	1.09
10	0.97 ±	54	0.95 ±	98	0.99
11	0.95 ±	55	3.46	99	0.84
12	0.95 ±	56	1.26	100	0.89
13	0.96 ±	57	1.26	101	0.93
14	0.95 ±	58	1.26	102	1.04
15	0.98 ±	59	1.26	103	0.97
16	1.80 ±	60	1.26	104	0.73
17	1.96 ±	61	1.26	105	0.68
18	0.91 ±	62	1.26	106	0.58
19	0.79 ±	63	1.25	107	0.51
20	0.82 ±	64	1.06	108	0.87
21	0.85 ±	65	0.80		
22	0.79 ±	66	0.72		
23	0.83 ±	67	2.93		
24	0.86 ±	68	2.15		
25	0.89 ±	69	2.28		
26	0.89 ±	70	0.55		
27	0.88 ±	71	0.53		
28	1.04 ±	72	2.52		
29	1.16 ±	73	3.45		
30	1.05 ±	74	0.86		
31	0.80 ±	75	0.59		
32	0.69 ±	76	0.56		
33	0.69 ±	77	0.79		
34	0.72 ±	78	0.61		
35	0.70 ±	79	0.51		
36	0.85 ±	80	0.59		
37	1.19 ±	81	0.62		
38	1.77 ±	82	0.68		
39	1.87 ±	83	0.74		
40	1.57 ±	84	0.79		
41	1.43 ±	85	0.81		
42	1.08 ±	86	0.82		
43	0.66 ±	87	0.81		
44	0.53 ±	88	0.83		