CEDAR BAY HEIGHTS.

A SUBDIVISION OF PART OF THE SW¼ AND LOT 2 SECTION 8 T.1S.-R27E. DUVAL CO. FLA.

Scale 1"=200'

Ellis, Curtis and Kooker
Civil Engineers and Surveyors
Jacksonville, Florida.

May 22 1915

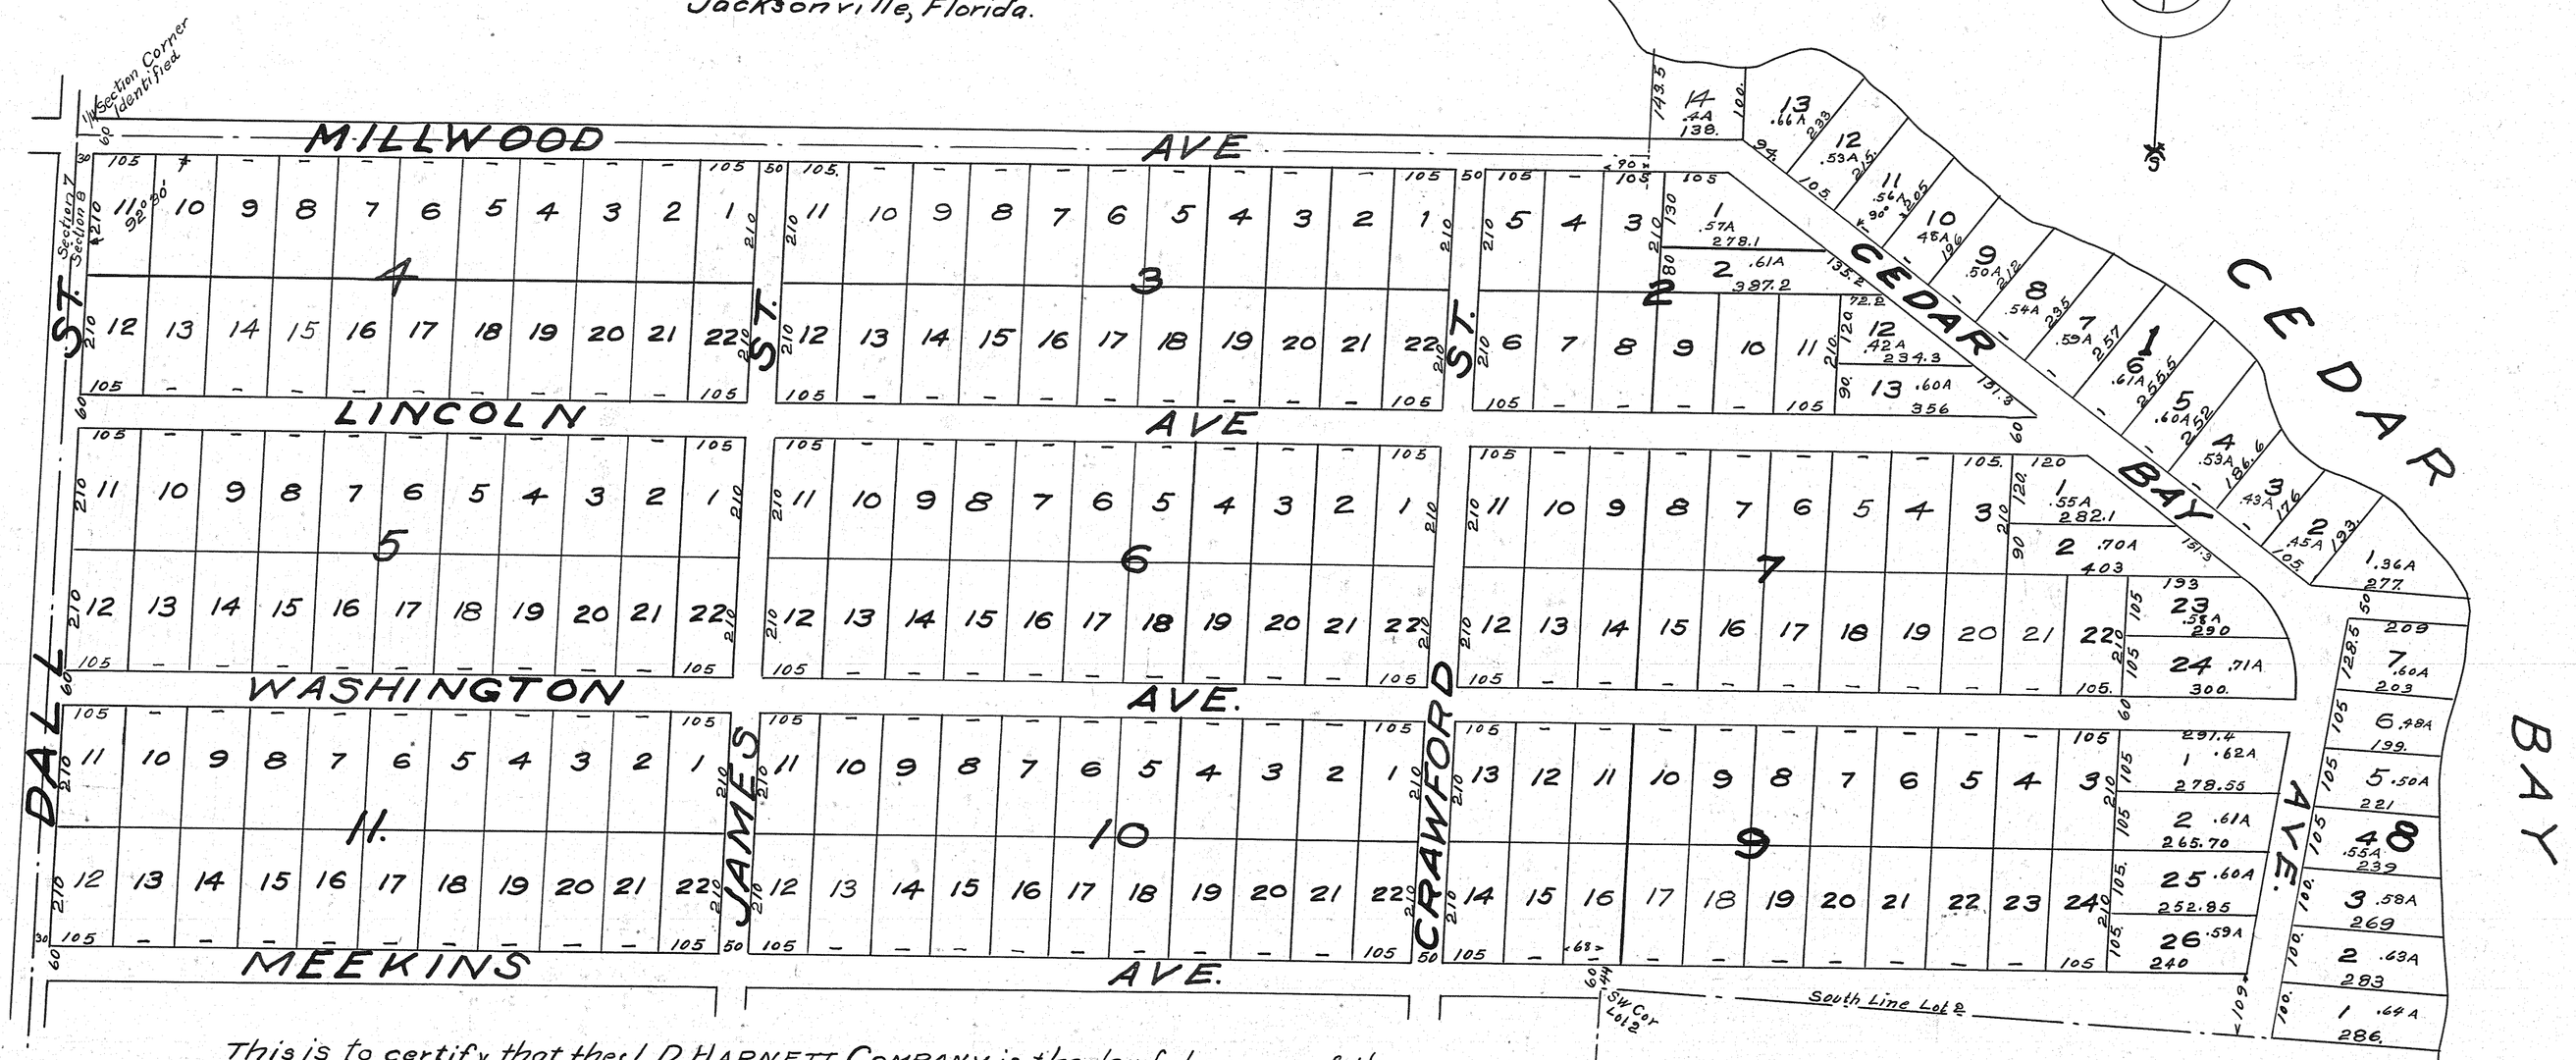

This is to certify that the J. D. HARNETT COMPANY is the lawful owner of the SW¼ and Lot 2 of Section 8 Township 1 South Range 27 East Duval County, Florida, that it has caused a portion of it to be surveyed, and subdivided, and this plat correctly shows such subdivision.

Executed in our presence this 25th day of May AD. 1915

E. W. Curtis
C. D. Holmes

J. D. Harnett — President
Clifton Meekins — Secretary

Personally appeared before me, a Notary Public for the State of Florida at large, J. D. Harnett who says that he is the President of the J. D. Harnett Co.
Subscribed to before me this 26th day of May. AD. 1915

D. W. Parfitt
Notary Public State of Florida at large
My Commission Expires Oct. 26-1916.

(SEAL)

Filed and recorded in the Public Records of Duval County, Florida, this 26th day of May. AD. 1915 in Plat Book number 6 Page 59
Record Verified
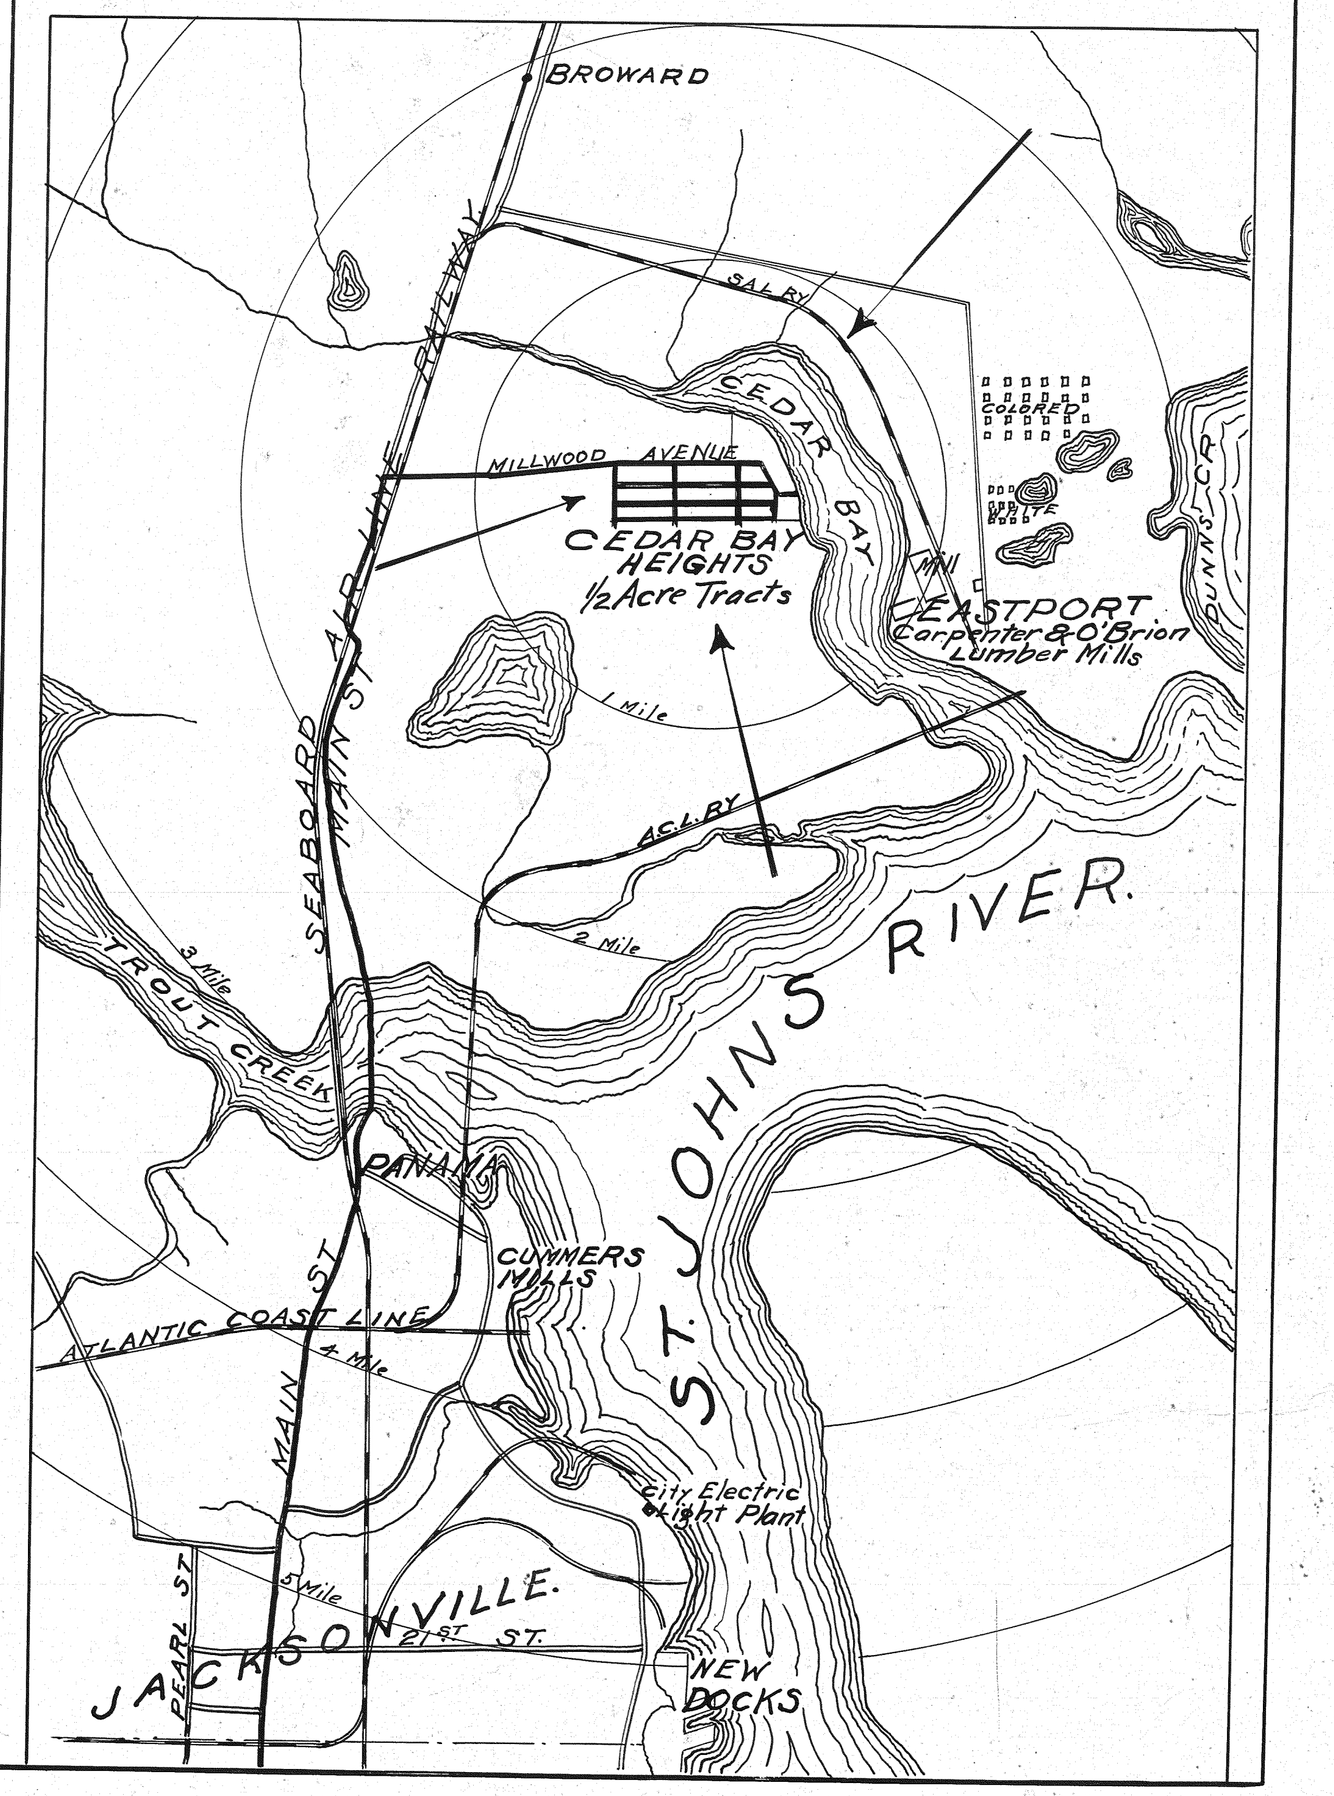
Frank Brown — Clerk
by L. F. Varnelore — Deputy Clerk