

Glen Kernan Golf and Country Club Unit One

BEING A PORTION OF SECTION 10, TOWNSHIP 3 SOUTH, RANGE 28 EAST, JACKSONVILLE, DUVAL COUNTY, FLORIDA

PLAT BOOK 51 PAGE 2

PAGE 1 OF 8 PAGES

TAXES PAID THRU 1996

CAPTION:

ALL THAT CERTAIN TRACT OR PARCEL OF LAND BEING A PORTION OF SECTION 10, TOWNSHIP 3 SOUTH, RANGE 28 EAST, JACKSONVILLE, DUVAL COUNTY, FLORIDA AND BEING MORE PARTICULARLY DESCRIBED AS FOLLOWS: FOR A POINT OF REFERENCE COMMENCE AT THE SOUTHWESTERLY CORNER OF GLEN KERNAN PARKWAY, A VARIABLE WIDTH RIGHT-OF-WAY PER RIVERBROOK AT GLEN KERNAN UNIT ONE, ACCORDING TO MAP THEREOF RECORDED IN PLAT BOOK 48, PAGES 49 THROUGH 49B OF THE CURRENT PUBLIC RECORDS OF SAID COUNTY, THENCE IN A SOUTHERLY DIRECTION, ALONG THE ARC OF A CURVE IN THE WESTERLY LINE OF LANDS DESCRIBED IN DEED RECORDED IN THE OFFICIAL RECORDS OF SAID COUNTY IN VOLUME 7828, PAGE 1030, SAID CURVE BEING CONCAVE WESTERLY AND HAVING A RADIUS OF 510.0 FEET, A CHORD BEARING AND DISTANCE OF SOUTH 01°22'21"WEST, 58.47 FEET TO THE SOUTHWESTERLY CORNER OF LAST MENTIONED LANDS, AND THE POINT OF BEGINNING.

FROM THE POINT OF BEGINNING THUS DESCRIBED, THENCE IN A SOUTHWESTERLY DIRECTION, ALONG THE ARC OF A CURVE, SAID CURVE BEING CONCAVE NORTHWESTERLY AND HAVING A RADIUS OF 510.0 FEET, A CHORD BEARING AND DISTANCE OF SOUTH 60°38'52"WEST, 845.51 FEET TO A POINT OF REVERSE CURVATURE; THENCE IN A WESTERLY DIRECTION, ALONG THE ARC OF A CURVE, SAID CURVE BEING CONCAVE SOUTHERLY AND HAVING A RADIUS OF 840.0 FEET, A CHORD BEARING AND DISTANCE OF NORTH 74°10'14"WEST, 315.0 FEET TO THE POINT OF TANGENCY OF SAID CURVE; THENCE NORTH 84°58'39"WEST, 333.97 FEET; THENCE NORTH 14°00'00"WEST, 198.85 FEET; THENCE NORTH 08°00'00"EAST, 89.36 FEET; THENCE NORTH 21°00'00"WEST, 277.41 FEET; THENCE NORTH 69°00'00"EAST, 10.0 FEET; THENCE NORTH 03°00'00"EAST, 490.0 FEET; THENCE NORTH 82°00'00"WEST, 10.0 FEET; THENCE NORTH 08°00'00"EAST, 320.95 FEET; THENCE SOUTH 70°43'32"WEST, 271.13 FEET; THENCE NORTH 19°16'28"WEST, 5.89 FEET; THENCE SOUTH 70°43'32"WEST, 290.0 FEET; THENCE SOUTH 26°09'02"EAST, 126.83 FEET; THENCE SOUTH 15°54'15"EAST, 428.06 FEET; THENCE SOUTH 19°15'07"WEST, 503.34 FEET; THENCE IN A NORTHWESTERLY DIRECTION, ALONG THE ARC OF A CURVE, SAID CURVE BEING CONCAVE NORTHEASTERLY AND HAVING A RADIUS OF 1470.0 FEET, A CHORD BEARING AND DISTANCE OF NORTH 52°05'10"WEST, 440.90 FEET; THENCE NORTH 46°32'20"EAST, 180.0 FEET; THENCE NORTH 16°02'35"WEST, 141.15 FEET; THENCE NORTH 35°21'42"WEST, 352.09 FEET; THENCE NORTH 15°18'59"WEST, 869.87 FEET; THENCE NORTH 49°56'01"WEST, 188.44 FEET; THENCE SOUTH 51°00'54"WEST, 176.87 FEET TO A POINT OF CURVATURE; THENCE IN A SOUTHERLY DIRECTION, ALONG THE ARC OF A CURVE, SAID CURVE BEING CONCAVE EASTERLY AND HAVING A RADIUS OF 30.0 FEET; A CHORD BEARING AND DISTANCE OF SOUTH 05°09'26"WEST, 43.06 FEET; THENCE SOUTH 42°20'42"WEST, 60.48 FEET; THENCE SOUTH 36°41'01"WEST, 282.55 FEET; THENCE SOUTH 27°39'18"EAST, 160.77 FEET; THENCE SOUTH 14°05'52"EAST, 546.73 FEET; THENCE NORTH 75°00'00"EAST, 270.0 FEET; THENCE IN A SOUTHEASTERLY DIRECTION, ALONG THE ARC OF A CURVE, SAID CURVE BEING CONCAVE NORTHEASTERLY AND HAVING A RADIUS OF 1530.0 FEET, A CHORD BEARING AND DISTANCE OF SOUTH 40°44'59"EAST, 1063.11 FEET; THENCE SOUTH 09°08'10"EAST, 339.76 FEET; THENCE SOUTH 31°30'17"EAST, 270.49 FEET; THENCE SOUTH 48°21'34"EAST, 263.98 FEET; THENCE SOUTH 03°06'25"WEST, 184.45 FEET; THENCE SOUTH 13°36'18"WEST, 218.93 FEET; THENCE SOUTH 72°16'33"WEST, 200.0 FEET; THENCE SOUTH 16°44'15"EAST, 155.0 FEET; THENCE SOUTH 02°51'14"WEST, 50.0 FEET; THENCE SOUTH 87°08'46"EAST, 28.71 FEET TO A POINT OF CURVATURE; THENCE IN AN EASTERLY DIRECTION, ALONG THE ARC OF A CURVE, SAID CURVE BEING CONCAVE NORTHERLY AND HAVING A RADIUS OF 375.0 FEET, A CHORD BEARING AND DISTANCE OF NORTH 84°53'29"EAST, 103.89 FEET; THENCE SOUTH 13°04'15"EAST, 211.34 FEET; THENCE NORTH 89°03'41"EAST, 365.86 FEET; THENCE NORTH 41°24'33"WEST, 218.53 FEET; THENCE NORTH 36°27'11"EAST, 227.32 FEET; THENCE NORTH 21°44'54"EAST, 50.01 FEET; THENCE NORTH 13°07'08"EAST, 163.71 FEET; THENCE SOUTH 77°49'12"EAST, 80.0 FEET; THENCE NORTH 34°21'19"EAST, 164.0 FEET; THENCE NORTH 74°00'00"WEST, 114.07 FEET; THENCE NORTH 06°00'00"WEST, 284.34 FEET; THENCE NORTH 33°00'00"WEST, 219.27 FEET; THENCE NORTH 14°00'00"WEST, 230.15 FEET; THENCE SOUTH 84°58'39"EAST, 306.39 FEET TO A POINT OF CURVATURE; THENCE IN AN EASTERLY DIRECTION, ALONG THE ARC OF A CURVE, SAID CURVE BEING CONCAVE SOUTHERLY AND HAVING A RADIUS OF 760.0 FEET, A CHORD BEARING AND DISTANCE OF SOUTH 74°10'14"EAST, 285.0 FEET TO A POINT OF REVERSE CURVATURE; THENCE IN A EASTERLY DIRECTION, ALONG THE ARC OF A CURVE, SAID CURVE BEING CONCAVE NORTHERLY AND HAVING A RADIUS OF 590.0 FEET, A CHORD BEARING AND DISTANCE OF NORTH 81°59'36"EAST, 670.79 FEET TO THE POINT OF TANGENCY OF SAID CURVE; THENCE NORTH 47°21'00"EAST, 152.14 FEET TO A POINT OF CURVATURE; THENCE IN A NORTHERLY DIRECTION, ALONG THE ARC OF A CURVE, SAID CURVE BEING CONCAVE WESTERLY AND HAVING A RADIUS OF 250.0 FEET, A CHORD BEARING AND DISTANCE OF NORTH 19°44'52"EAST, 231.66 FEET TO A POINT OF REVERSE CURVATURE; THENCE IN A NORTHERLY DIRECTION, ALONG THE ARC OF A CURVE, SAID CURVE BEING CONCAVE EASTERLY AND HAVING A RADIUS OF 300.0 FEET, A CHORD BEARING AND DISTANCE OF NORTH 01°38'30"WEST, 64.93 FEET TO THE SOUTHEASTERLY CORNER OF SAID LANDS DESCRIBED IN OFFICIAL RECORDS VOLUME 7828, PAGE 1030; THENCE NORTH 85°20'29"WEST, ALONG THE SOUTHERLY LINE OF LAST MENTIONED LANDS, 80.0 FEET TO THE POINT OF BEGINNING.

THE LAND THUS DESCRIBED CONTAINS 48.06 ACRES, MORE OR LESS.

ADOPTION AND DEDICATION:

THIS IS TO CERTIFY THAT HODGES BLVD. DEVELOPMENT GROUP, INC. A CORPORATION UNDER THE LAWS OF THE STATE OF FLORIDA, IS THE LAWFUL OWNER OF THE LANDS DESCRIBED IN THE CAPTION HEREON KNOWN AS GLEN KERNAN GOLF AND COUNTRY CLUB UNIT ONE, HAVING CAUSED THE SAME TO BE SURVEYED AND SUBDIVIDED. THIS PLAT BEING MADE IN ACCORDANCE WITH SAID SURVEY IS HEREBY ADOPTED AS A TRUE AND CORRECT PLAT OF THOSE LANDS. ALL ROADS, PARKWAYS, LANES, COURTS, WALKWAYS, UNOBSTRUCTED EASEMENTS FOR DRAINAGE, UTILITIES, CONSERVATION EASEMENTS AND NON-ACCESS EASEMENTS SHOWN ON THIS PLAT, SHALL REMAIN PRIVATELY OWNED IN FEE SIMPLE AND THE SOLE AND EXCLUSIVE PROPERTY OF THE OWNER, ITS SUCCESSORS AND ASSIGNS. NO PART OF SAID LANDS IS DEDICATED TO THE CITY OF JACKSONVILLE OR THE PUBLIC, EXCEPT AS OTHERWISE EXPRESSLY STATED HEREIN OR SHOWN ON THE PLAT.

THE UNDERSIGNED OWNER, ITS SUCCESSORS AND ASSIGNS, HEREBY GRANTS TO THE PRESENT AND FUTURE OWNERS OF THE LOTS SHOWN ON THIS PLAT AND THEIR SUCCESSORS AND ASSIGNS, GUESTS, INVITEES, DOMESTIC HELP, DELIVERY, PICK-UP AND FIRE PROTECTION SERVICE PROVIDERS, POLICE AND OTHER AUTHORITIES OF THE LAW, UNITED STATES POSTAL CARRIERS, REPRESENTATIVES OF THE UTILITIES AUTHORIZED BY SAID OWNER, TO SERVE THE LAND SHOWN HEREON, HOLDERS OF MORTGAGE LIENS ON SUCH LANDS AND SUCH OTHER PERSONS AS MAY BE DESIGNATED, THE NON-EXCLUSIVE AND PERPETUAL RIGHT OF INGRESS AND EGRESS OVER AND ACROSS PRIVATE ROADWAYS SHOWN ON THIS PLAT. THE OWNER, ITS SUCCESSORS AND ASSIGNS, RESERVES AND SHALL HAVE THE UNRESTRICTED AND ABSOLUTE RIGHT TO DENY INGRESS TO ANY PERSON WHO MAY CREATE OR PARTICIPATE IN A DISTURBANCE OR NUISANCE ON ANY PART OF THE LANDS SHOWN HEREON.

UNOBSTRUCTED EASEMENTS FOR SERVICE AND MAINTENANCE OF THE WATER AND SEWER SYSTEMS SHOWN WITHIN THE PRIVATE ROADWAYS AND ON THE INDIVIDUAL PROPERTIES ON THIS PLAT ARE HEREBY IRREVOCABLY AND WITHOUT RESERVATION DEDICATED TO THE CITY OF JACKSONVILLE, ITS SUCCESSORS AND ASSIGNS.


THE UNDERSIGNED OWNER, ITS SUCCESSORS AND ASSIGNS, HEREBY RESERVES AND SHALL HAVE SOLE AND ABSOLUTE RIGHT AT ANY TIME WITH THE CONSENT OF THE CITY OF JACKSONVILLE TO DEDICATE TO THE PUBLIC ALL OR PART OF THE LANDS ON THIS PLAT DESIGNATED AS ROADWAYS, INCLUDING ALL UNOBSTRUCTED EASEMENTS FOR DRAINAGE.

THE UNDERSIGNED OWNER HEREBY RESERVES FOR ITSELF AND ITS SUCCESSORS AND ASSIGNS, THE SOLE AND ABSOLUTE RIGHT TO GRANT PROVIDERS OF UTILITY EASEMENTS FOR THE INSTALLATION AND MAINTENANCE (INCLUDING INGRESS AND EGRESS) OF SUCH UTILITY IMPROVEMENTS THAT ARE NECESSARY OR BENEFICIAL TO THE FUTURE OWNERS OF THE LANDS DESCRIBED HEREIN OR TO THE OWNERS OF ADJACENT LANDS.

THOSE EASEMENTS DESIGNATED AS 'J.E.A.E.E.' ARE HEREBY IRREVOCABLY DEDICATED TO THE JACKSONVILLE ELECTRIC AUTHORITY, ITS SUCCESSORS AND ASSIGNS, FOR ITS EXCLUSIVE USE IN CONJUNCTION WITH ITS UNDERGROUND ELECTRICAL SYSTEM.

THOSE EASEMENTS DESIGNATED AS 'J.E.A.E.' ARE HEREBY IRREVOCABLY DEDICATED TO THE JACKSONVILLE ELECTRIC AUTHORITY, ITS SUCCESSORS AND ASSIGNS, FOR ITS NON-EXCLUSIVE USE IN CONJUNCTION WITH ITS UNDERGROUND ELECTRICAL SYSTEM; PROVIDED HOWEVER, THAT NO PARALLEL UTILITIES MAY BE INSTALLED WITHIN SAID EASEMENTS.

IN WITNESS WHEREOF THE ABOVE NAMED HODGES BLVD. DEVELOPMENT GROUP, INC. HAVE CAUSED THESE PRESENTS TO BE EXECUTED THIS 20TH DAY OF JANUARY A.D., 1997

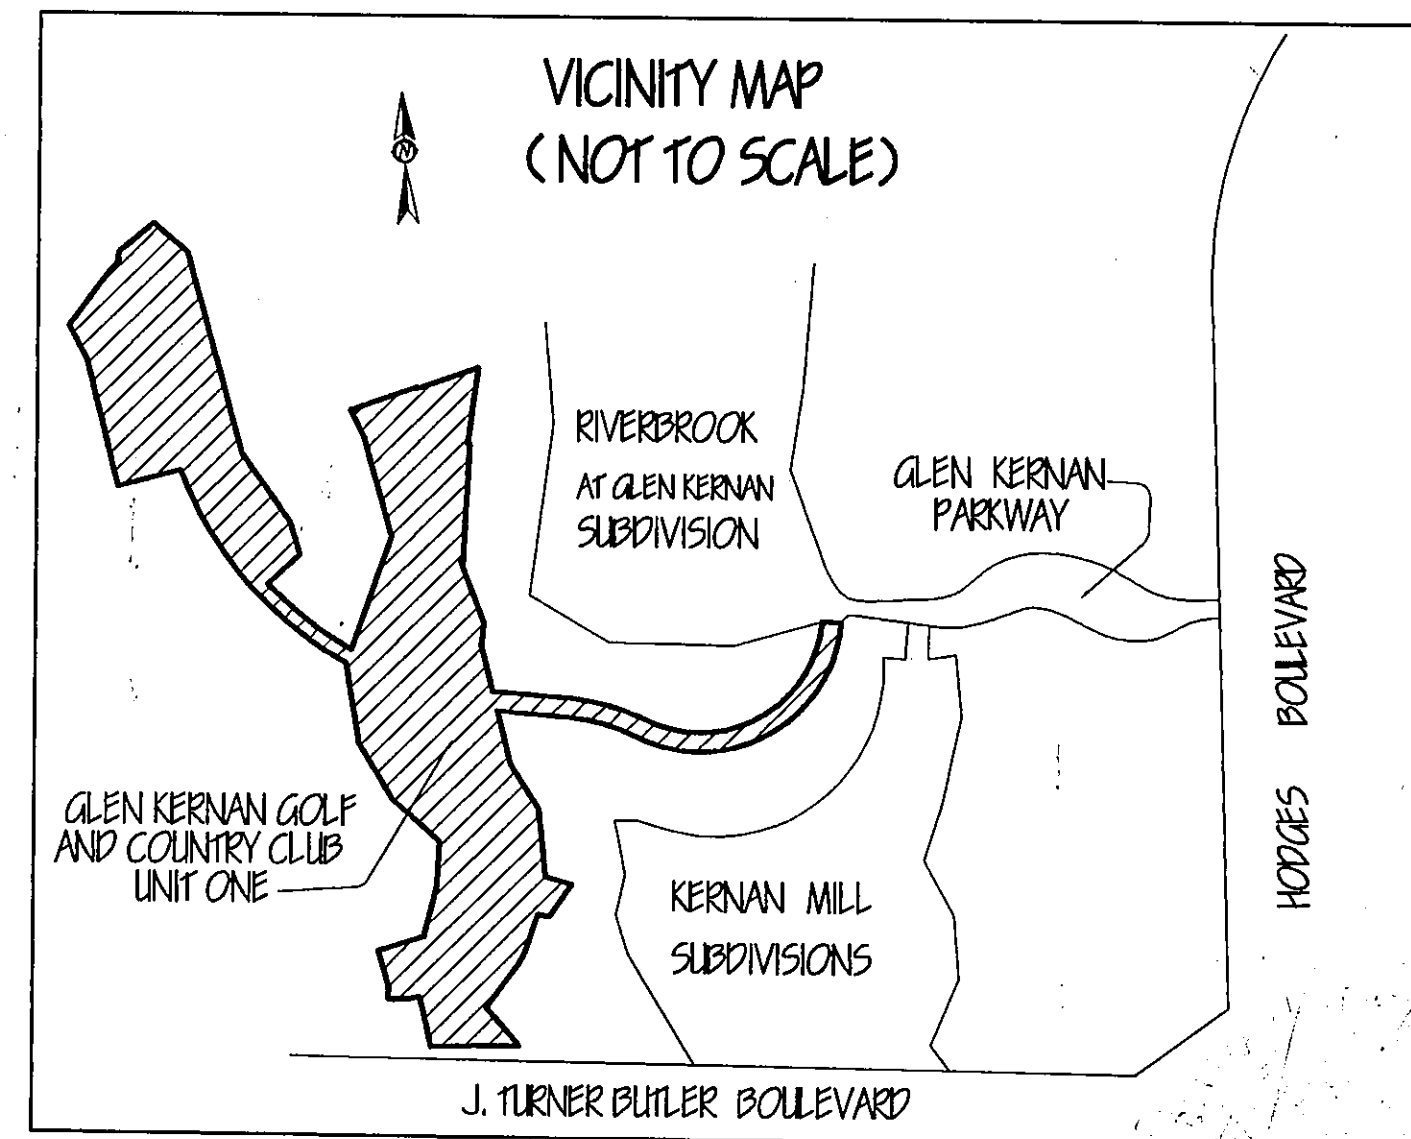

CLERK'S CERTIFICATE: 97-016131

THIS IS TO CERTIFY THAT THIS PLAT HAS BEEN EXAMINED AND APPROVED BY THE CITY COUNCIL OF THE CITY OF JACKSONVILLE, FLORIDA AND SUBMITTED TO ME FOR RECORDING AND IS RECORDED IN PLAT BOOK 51 PAGES 2-26 OF THE PUBLIC RECORDS OF DUVAL COUNTY, FLORIDA.

SIGNED THIS 24th DAY OF January A.D., 1997

Henry W. Cook
CLERK: HENRY W. COOK

BY: Max Odum
DEPUTY CLERK

SURVEYOR'S CERTIFICATE:

THIS IS TO CERTIFY THAT THIS PLAT IS A CORRECT REPRESENTATION OF THE LANDS SURVEYED, PLATTED AND DESCRIBED IN THE CAPTION, THAT THE SURVEY WAS MADE UNDER THE UNDERSIGNED'S RESPONSIBLE DIRECTION AND SUPERVISION, THAT THE SURVEY DATA COMPLIES WITH ALL THE REQUIREMENTS OF FLORIDA STATUTE 177, THAT THE PERMANENT REFERENCE MONUMENTS, PERMANENT CONTROL POINTS AND LOT CORNERS HAVE BEEN OR WILL BE MONUMENTED IN ACCORDANCE WITH CHAPTER 177.091, F.S., CHAPTER 61G17-6.003 F.A.C. AND SECTION 654.110, ORDINANCE CODE OF THE CITY OF JACKSONVILLE, FLORIDA.

CERTIFIED THIS 20th DAY OF JANUARY A.D., 1997

John M. James

JOHN M. JAMES
FLORIDA REGISTERED SURVEYOR & MAPPER NO. 4774
PRIVETT & ASSOC. OF FLORIDA, INC.



APPROVED FOR THE RECORD:

THIS IS TO CERTIFY THAT THIS PLAT HAS BEEN EXAMINED, ACCEPTED AND APPROVED BY THE CITY OF JACKSONVILLE, DUVAL COUNTY, FLORIDA, TO PURSUANT TO CHAPTER 654, ORDINANCE CODE.

BY: Sam R. Moore
DIRECTOR OF PUBLIC WORKS
DATE: 1/24/97



HODGES BLVD. DEVELOPMENT GROUP, INC.

WITNESS: John M. James

WITNESS: Frederick N. Strickland

STATE OF FLORIDA
COUNTY OF DUVAL

THE FOREGOING INSTRUMENT WAS ACKNOWLEDGED BEFORE ME THIS 20th DAY OF JANUARY A.D., 1997 BY DAWSON A. McQUAIG, VICE PRESIDENT, HODGES BLVD. DEVELOPMENT GROUP, INC. HE IS PERSONALLY KNOWN TO ME AND NO OATH WAS TAKEN.

John R. Cathey
NOTARY PUBLIC, STATE OF FLORIDA AT LARGE

MY COMMISSION EXPIRES:

PSD NO. 96-010
CD NO. 1855.1



Glen Kernan Golf and Country Club Unit One

BEING A PORTION OF SECTION 10, TOWNSHIP 3 SOUTH, RANGE 28 EAST, JACKSONVILLE, DUVAL COUNTY, FLORIDA

PLAT BOOK **51** PAGE **2A**

PAGE 2 OF 8 PAGES


KEY MAP
SCALE: 1" = 200'

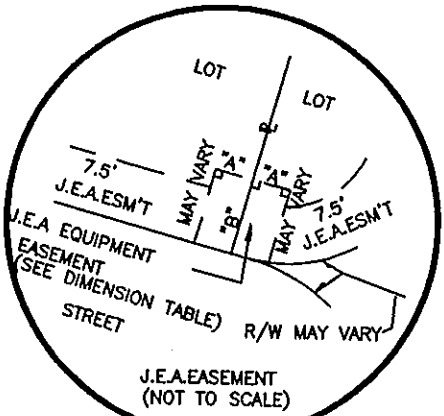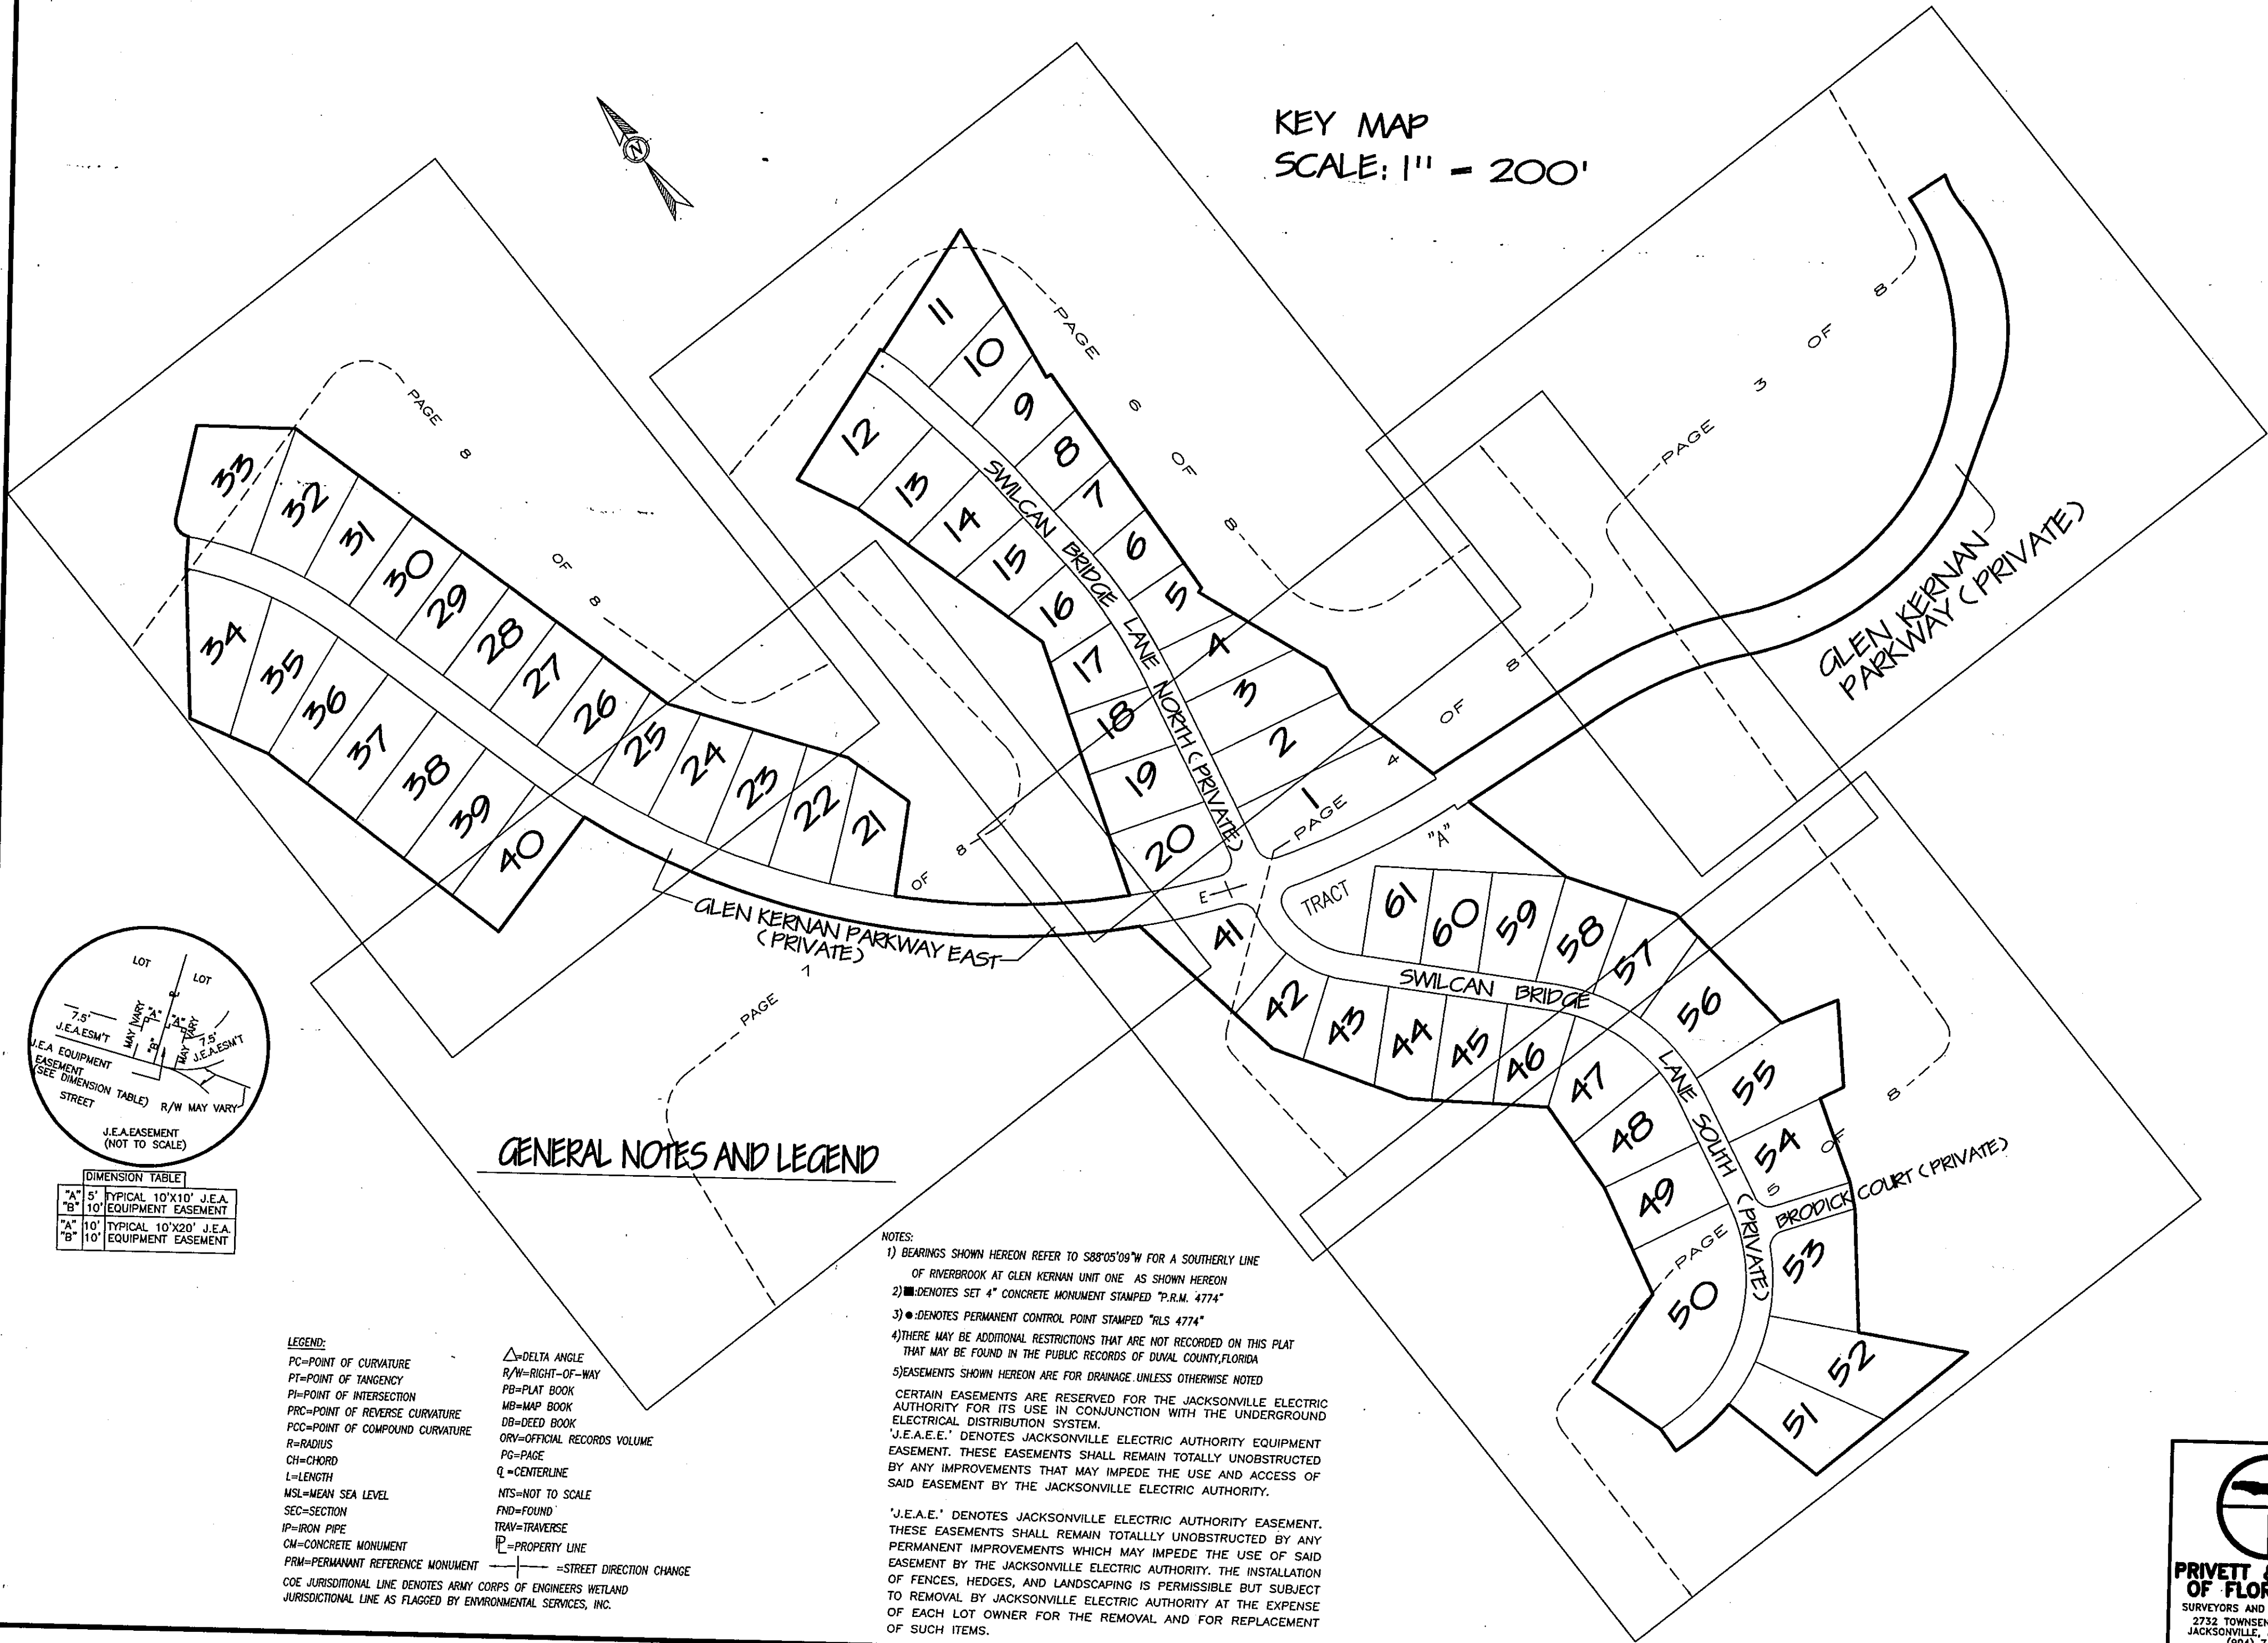

DIMENSION TABLE	
"A"	5' TYPICAL 10'X10' J.E.A.
"B"	10' EQUIPMENT EASEMENT
"A"	10' TYPICAL 10'X20' J.E.A.
"B"	10' EQUIPMENT EASEMENT

- LEGEND:**
- PC=POINT OF CURVATURE
 - PT=POINT OF TANGENCY
 - PI=POINT OF INTERSECTION
 - PRC=POINT OF REVERSE CURVATURE
 - PCC=POINT OF COMPOUND CURVATURE
 - R=RADIUS
 - CH=CHORD
 - L=LENGTH
 - MSL=MEAN SEA LEVEL
 - SEC=SECTION
 - IP=IRON PIPE
 - CM=CONCRETE MONUMENT
 - PRM=PERMANENT REFERENCE MONUMENT
 - COE JURISDICTIONAL LINE DENOTES ARMY CORPS OF ENGINEERS WETLAND JURISDICTIONAL LINE AS FLAGGED BY ENVIRONMENTAL SERVICES, INC.
 - Δ=DELTA ANGLE
 - R/W=RIGHT-OF-WAY
 - PB=PLAT BOOK
 - MB=MAP BOOK
 - DB=DEED BOOK
 - ORV=OFFICIAL RECORDS VOLUME
 - PG=PAGE
 - Q=CENTERLINE
 - NTS=NOT TO SCALE
 - FND=FOUND
 - TRAV=TRAVERSE
 - PL=PROPERTY LINE
 - =STREET DIRECTION CHANGE

- NOTES:**
- 1) BEARINGS SHOWN HEREON REFER TO S88°05'09"W FOR A SOUTHERLY LINE OF RIVERBROOK AT GLEN KERNAN UNIT ONE AS SHOWN HEREON
 - 2) ■=DENOTES SET 4" CONCRETE MONUMENT STAMPED "P.R.M. 4774"
 - 3) ●=DENOTES PERMANENT CONTROL POINT STAMPED "RLS 4774"
 - 4) THERE MAY BE ADDITIONAL RESTRICTIONS THAT ARE NOT RECORDED ON THIS PLAT THAT MAY BE FOUND IN THE PUBLIC RECORDS OF DUVAL COUNTY, FLORIDA
 - 5) EASEMENTS SHOWN HEREON ARE FOR DRAINAGE UNLESS OTHERWISE NOTED
- CERTAIN EASEMENTS ARE RESERVED FOR THE JACKSONVILLE ELECTRIC AUTHORITY FOR ITS USE IN CONJUNCTION WITH THE UNDERGROUND ELECTRICAL DISTRIBUTION SYSTEM.
- "J.E.A.E.E." DENOTES JACKSONVILLE ELECTRIC AUTHORITY EQUIPMENT EASEMENT. THESE EASEMENTS SHALL REMAIN TOTALLY UNOBSTRUCTED BY ANY IMPROVEMENTS THAT MAY IMPEDE THE USE AND ACCESS OF SAID EASEMENT BY THE JACKSONVILLE ELECTRIC AUTHORITY.
- "J.E.A.E." DENOTES JACKSONVILLE ELECTRIC AUTHORITY EASEMENT. THESE EASEMENTS SHALL REMAIN TOTALLY UNOBSTRUCTED BY ANY PERMANENT IMPROVEMENTS WHICH MAY IMPEDE THE USE OF SAID EASEMENT BY THE JACKSONVILLE ELECTRIC AUTHORITY. THE INSTALLATION OF FENCES, HEDGES, AND LANDSCAPING IS PERMISSIBLE BUT SUBJECT TO REMOVAL BY JACKSONVILLE ELECTRIC AUTHORITY AT THE EXPENSE OF EACH LOT OWNER FOR THE REMOVAL AND FOR REPLACEMENT OF SUCH ITEMS.

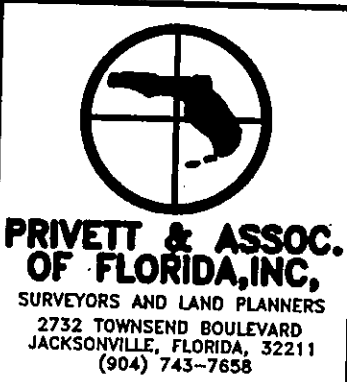


Glen Kernan Golf and Country Club Unit One

BEING A PORTION OF SECTION 10, TOWNSHIP 3 SOUTH, RANGE 28 EAST, JACKSONVILLE, DUVAL COUNTY, FLORIDA

PLAT BOOK 51 PAGE 28

PAGE 3 OF 8 PAGES

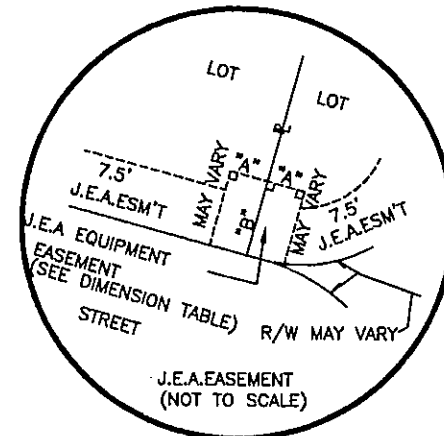

DIMENSION TABLE	
"A"	5' TYPICAL 10'X10' J.E.A.
"B"	10' EQUIPMENT EASEMENT
"A"	10' TYPICAL 10'X20' J.E.A.
"B"	10' EQUIPMENT EASEMENT

LEGEND:

PC=POINT OF CURVATURE
PT=POINT OF TANGENCY
PI=POINT OF INTERSECTION
PRC=POINT OF REVERSE CURVATURE
PCC=POINT OF COMPOUND CURVATURE
R=RADIUS
CH=CHORD
L=LENGTH
MSL=MEAN SEA LEVEL
SEC=SECTION
IP=IRON PIPE
CM=CONCRETE MONUMENT
PRM=PERMANENT REFERENCE MONUMENT
CODE JURISDICTIONAL LINE DENOTES ARMY CORPS OF ENGINEERS WETLAND
JURISDICTIONAL LINE AS FLAGGED BY ENVIRONMENTAL SERVICES, INC.

Δ=DELTA ANGLE
R/W=RIGHT-OF-WAY
PB=PLAT BOOK
MB=MAP BOOK
DB=DEED BOOK
ORV=OFFICIAL RECORDS VOLUME
PG=PAGE
QL=CENTERLINE
NTS=NOT TO SCALE
FND=FOUND
TRAV=TRAVERSE
PL=PROPERTY LINE
-STREET DIRECTION CHANGE

GENERAL NOTES AND LEGEND

NOTES:

1) BEARINGS SHOWN HEREON REFER TO S88°05'09"W FOR A SOUTHERLY LINE OF RIVERBROOK AT GLEN KERNAN UNIT ONE AS SHOWN HEREON

2) ■ DENOTES SET 4" CONCRETE MONUMENT STAMPED "P.R.M. 4774"


3) ● DENOTES PERMANENT CONTROL POINT STAMPED "RLS 4774"

4) THERE MAY BE ADDITIONAL RESTRICTIONS THAT ARE NOT RECORDED ON THIS PLAT THAT MAY BE FOUND IN THE PUBLIC RECORDS OF DUVAL COUNTY, FLORIDA

5) EASEMENTS SHOWN HEREON ARE FOR DRAINAGE UNLESS OTHERWISE NOTED

CERTAIN EASEMENTS ARE RESERVED FOR THE JACKSONVILLE ELECTRIC AUTHORITY FOR ITS USE IN CONJUNCTION WITH THE UNDERGROUND ELECTRICAL DISTRIBUTION SYSTEM. "J.E.A.E." DENOTES JACKSONVILLE ELECTRIC AUTHORITY EQUIPMENT EASEMENT. THESE EASEMENTS SHALL REMAIN TOTALLY UNOBSTRUCTED BY ANY IMPROVEMENTS THAT MAY IMPEDE THE USE AND ACCESS OF SAID EASEMENT BY THE JACKSONVILLE ELECTRIC AUTHORITY.

"J.E.A.E." DENOTES JACKSONVILLE ELECTRIC AUTHORITY EASEMENT. THESE EASEMENTS SHALL REMAIN TOTALLY UNOBSTRUCTED BY ANY PERMANENT IMPROVEMENTS WHICH MAY IMPEDE THE USE OF SAID EASEMENT BY THE JACKSONVILLE ELECTRIC AUTHORITY. THE INSTALLATION OF FENCES, HEDGES, AND LANDSCAPING IS PERMISSIBLE BUT SUBJECT TO REMOVAL BY JACKSONVILLE ELECTRIC AUTHORITY AT THE EXPENSE OF EACH LOT OWNER FOR THE REMOVAL AND FOR REPLACEMENT OF SUCH ITEMS.

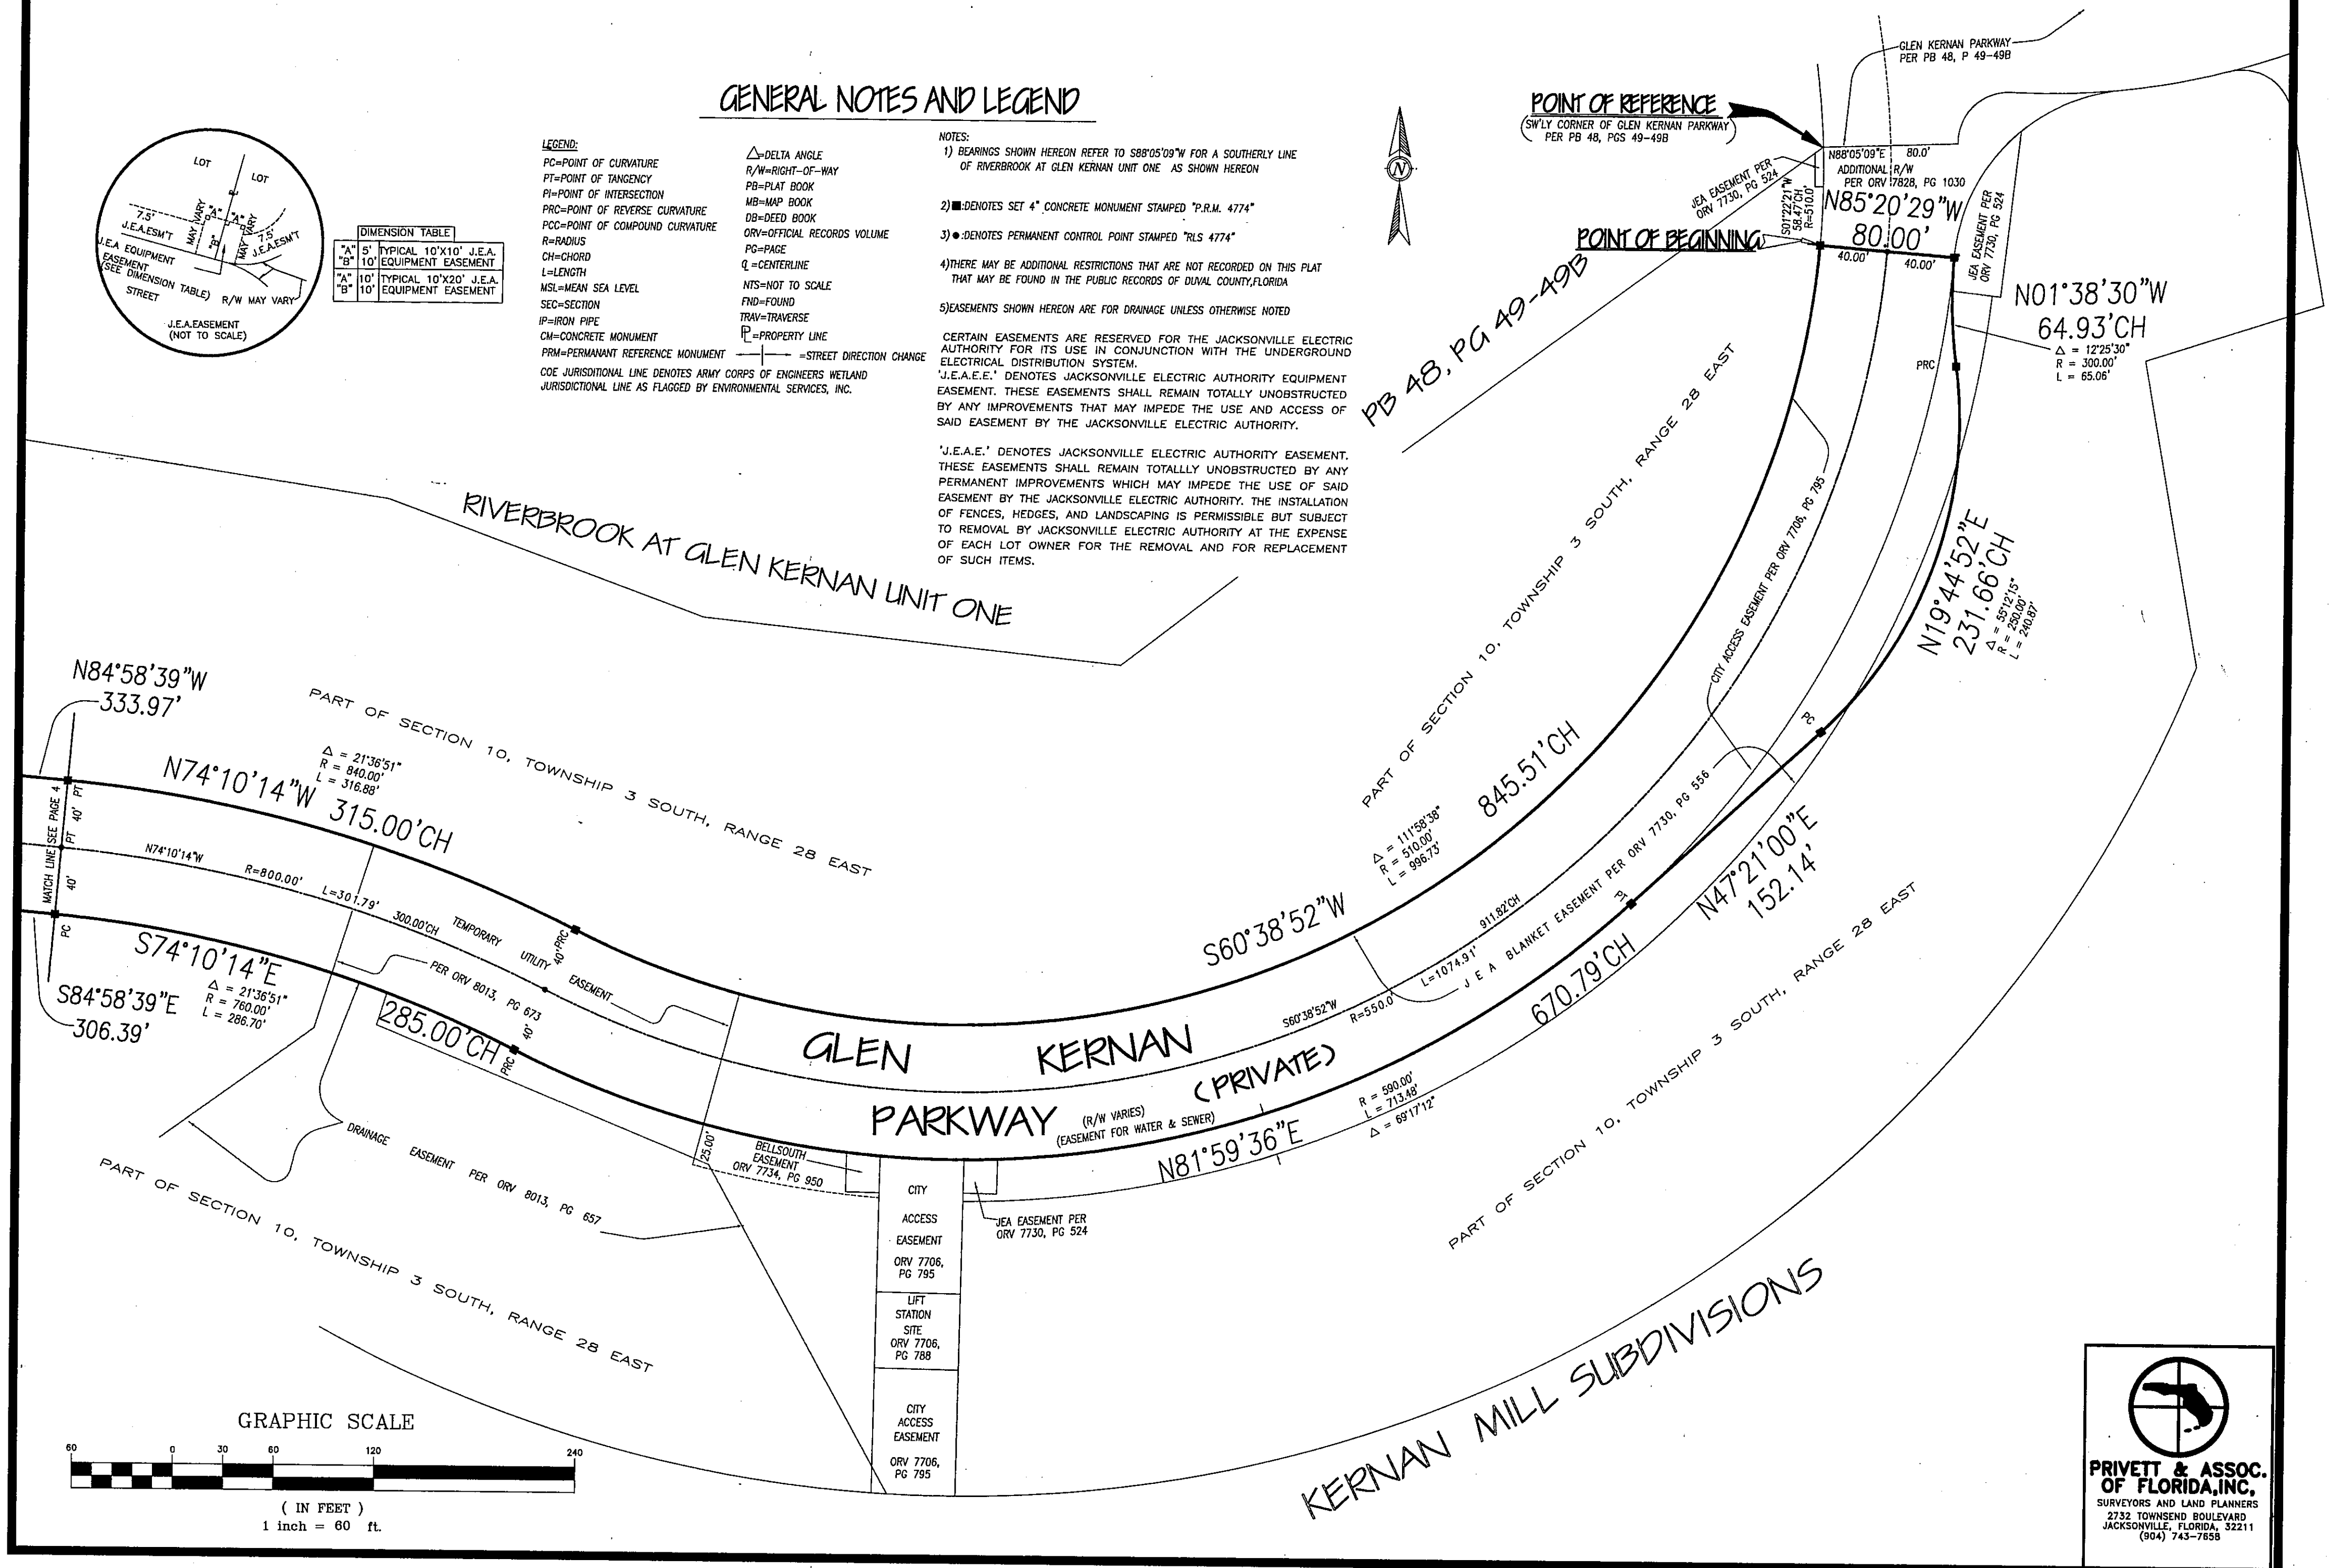

GRAPHIC SCALE



(IN FEET)
1 inch = 60 ft.




**PRIVETT & ASSOC.
OF FLORIDA, INC.**
SURVEYORS AND LAND PLANNERS
2732 TOWNSEND BOULEVARD
JACKSONVILLE, FLORIDA, 32211
(904) 743-7656

Glen Kernan Golf and Country Club Unit One

BEING A PORTION OF SECTION 10, TOWNSHIP 3 SOUTH, RANGE 28 EAST, JACKSONVILLE, DUVAL COUNTY, FLORIDA

PLAT BOOK 51 PAGE 26

PAGE 4 OF 8 PAGES

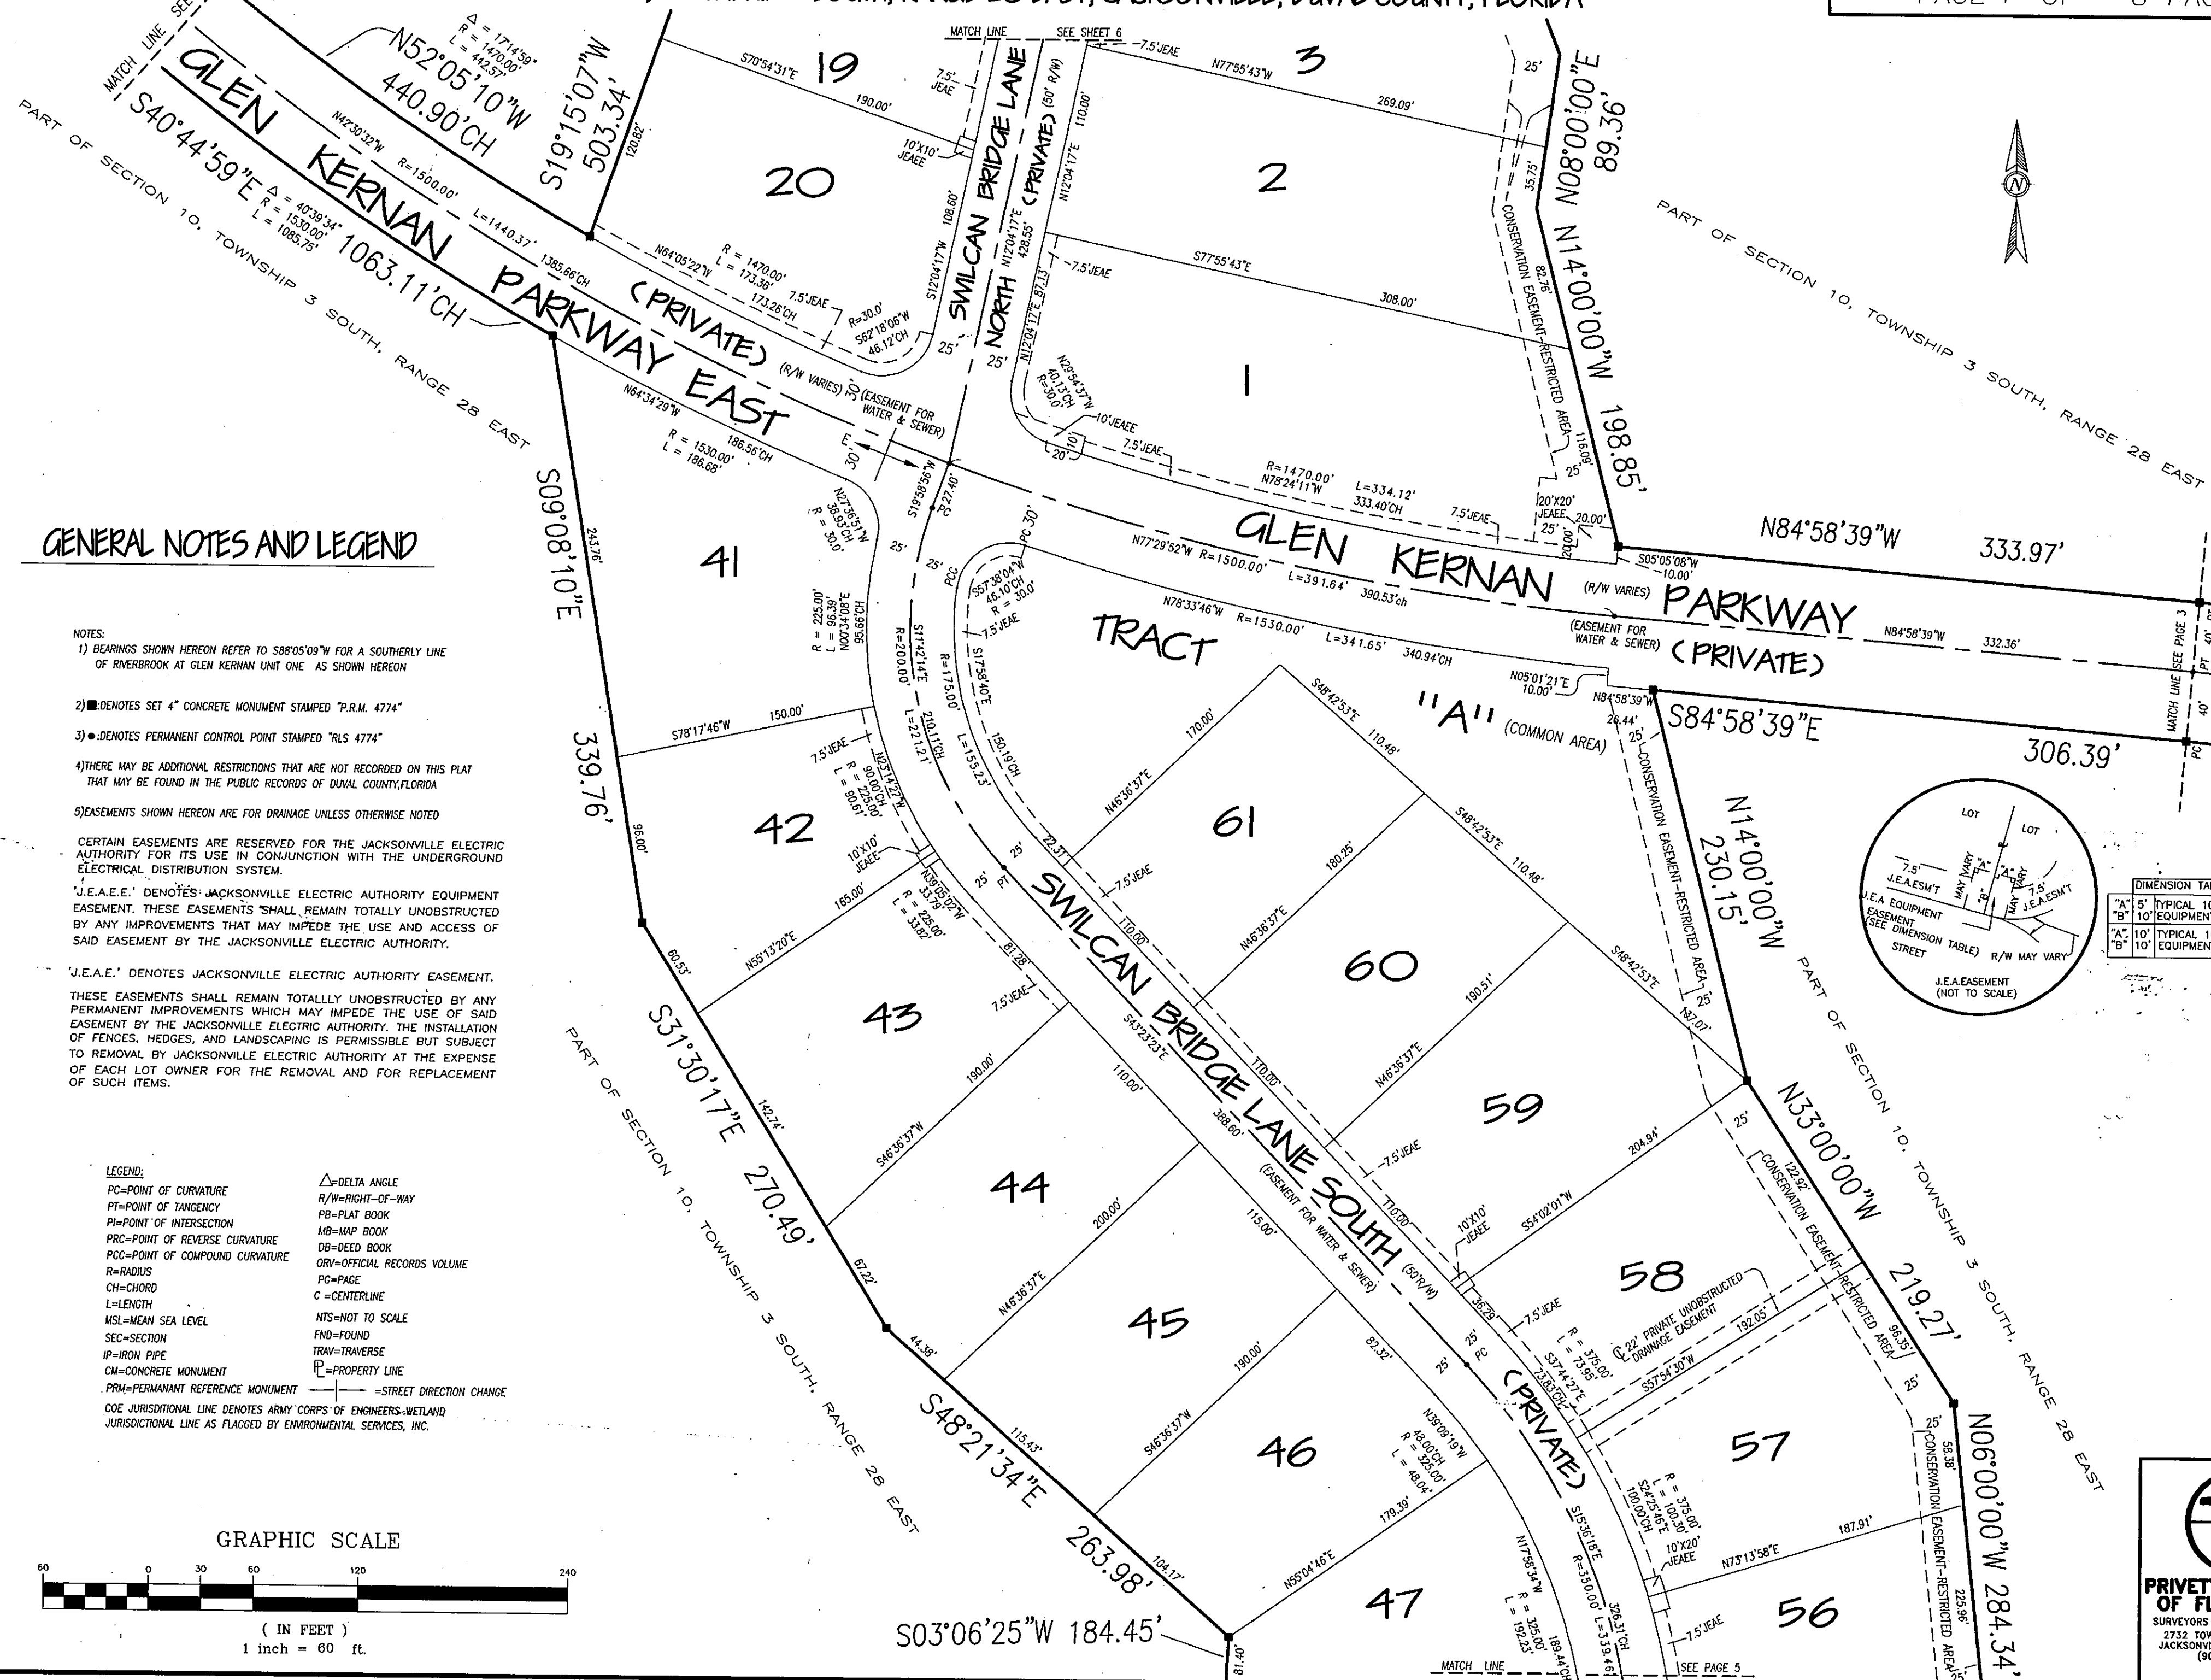


**PRIVETT & ASSOC.
OF FLORIDA, INC.**
SURVEYORS AND LAND PLANNERS
2732 TOWNSEND BOULEVARD
JACKSONVILLE, FLORIDA 32211
(904) 743-7658

Glen Kernan Golf and Country Club Unit One


BEING A PORTION OF SECTION 10, TOWNSHIP 3 SOUTH, RANGE 28 EAST, JACKSONVILLE, DUVAL COUNTY, FLORIDA

PLAT BOOK 51 PAGE 20

PAGE 5 OF 8 PAGES

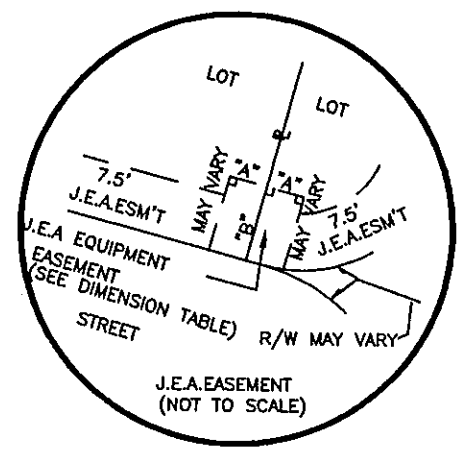


DIMENSION TABLE	
"A" 5'	TYPICAL 10'X10' J.E.A. EQUIPMENT EASEMENT
"B" 10'	TYPICAL 10'X20' J.E.A. EQUIPMENT EASEMENT

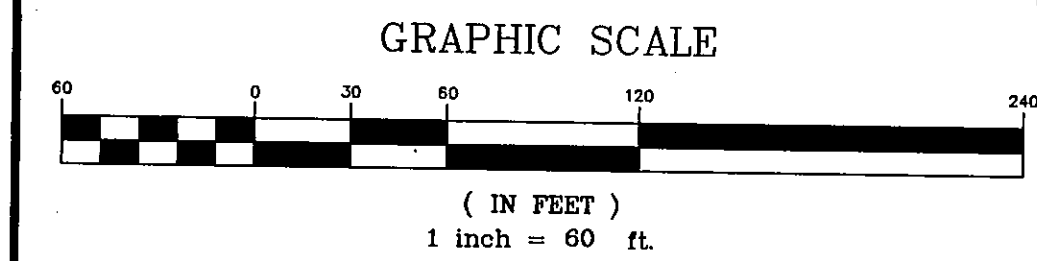

GENERAL NOTES AND LEGEND

- NOTES:
- 1) BEARINGS SHOWN HEREON REFER TO S88°05'09"W FOR A SOUTHERLY LINE OF RIVERBROOK AT GLEN KERNAN UNIT ONE AS SHOWN HEREON
 - 2) ■ DENOTES SET 4" CONCRETE MONUMENT STAMPED "P.R.M. 4774"
 - 3) ● DENOTES PERMANENT CONTROL POINT STAMPED "R.L.S. 4774"
 - 4) THERE MAY BE ADDITIONAL RESTRICTIONS THAT ARE NOT RECORDED ON THIS PLAT THAT MAY BE FOUND IN THE PUBLIC RECORDS OF DUVAL COUNTY, FLORIDA
 - 5) EASEMENTS SHOWN HEREON ARE FOR DRAINAGE UNLESS OTHERWISE NOTED
- CERTAIN EASEMENTS ARE RESERVED FOR THE JACKSONVILLE ELECTRIC AUTHORITY FOR ITS USE IN CONJUNCTION WITH THE UNDERGROUND ELECTRICAL DISTRIBUTION SYSTEM.
- "J.E.A.E.E." DENOTES JACKSONVILLE ELECTRIC AUTHORITY EQUIPMENT EASEMENT. THESE EASEMENTS SHALL REMAIN TOTALLY UNOBSTRUCTED BY ANY IMPROVEMENTS THAT MAY IMPEDE THE USE AND ACCESS OF SAID EASEMENT BY THE JACKSONVILLE ELECTRIC AUTHORITY.
- "J.E.A.E." DENOTES JACKSONVILLE ELECTRIC AUTHORITY EASEMENT. THESE EASEMENTS SHALL REMAIN TOTALLY UNOBSTRUCTED BY ANY PERMANENT IMPROVEMENTS WHICH MAY IMPEDE THE USE OF SAID EASEMENT BY THE JACKSONVILLE ELECTRIC AUTHORITY. THE INSTALLATION OF FENCES, HEDGES, AND LANDSCAPING IS PERMISSIBLE BUT SUBJECT TO REMOVAL BY JACKSONVILLE ELECTRIC AUTHORITY AT THE EXPENSE OF EACH LOT OWNER FOR THE REMOVAL AND FOR REPLACEMENT OF SUCH ITEMS.

- LEGEND:
- PC=POINT OF CURVATURE
 - PT=POINT OF TANGENCY
 - PI=POINT OF INTERSECTION
 - PRC=POINT OF REVERSE CURVATURE
 - PCC=POINT OF COMPOUND CURVATURE
 - R=RADIUS
 - CH=CHORD
 - L=LENGTH
 - MSL=MEAN SEA LEVEL
 - SEC=SECTION
 - IP=IRON PIPE
 - CM=CONCRETE MONUMENT
 - PRM=PERMANENT REFERENCE MONUMENT
 - COE JURISDICTIONAL LINE DENOTES ARMY CORPS OF ENGINEERS WETLAND JURISDICTIONAL LINE AS FLAGGED BY ENVIRONMENTAL SERVICES, INC.
 - Δ=DELTA ANGLE
 - R/W=RIGHT-OF-WAY
 - PB=PLAT BOOK
 - MB=MAP BOOK
 - DB=DEED BOOK
 - ORY=OFFICIAL RECORDS VOLUME
 - PG=PAGE
 - C=CENTERLINE
 - NTS=NOT TO SCALE
 - FND=FOUND
 - TRAV=TRAVERSE
 - P=PROPERTY LINE
 - =STREET DIRECTION CHANGE

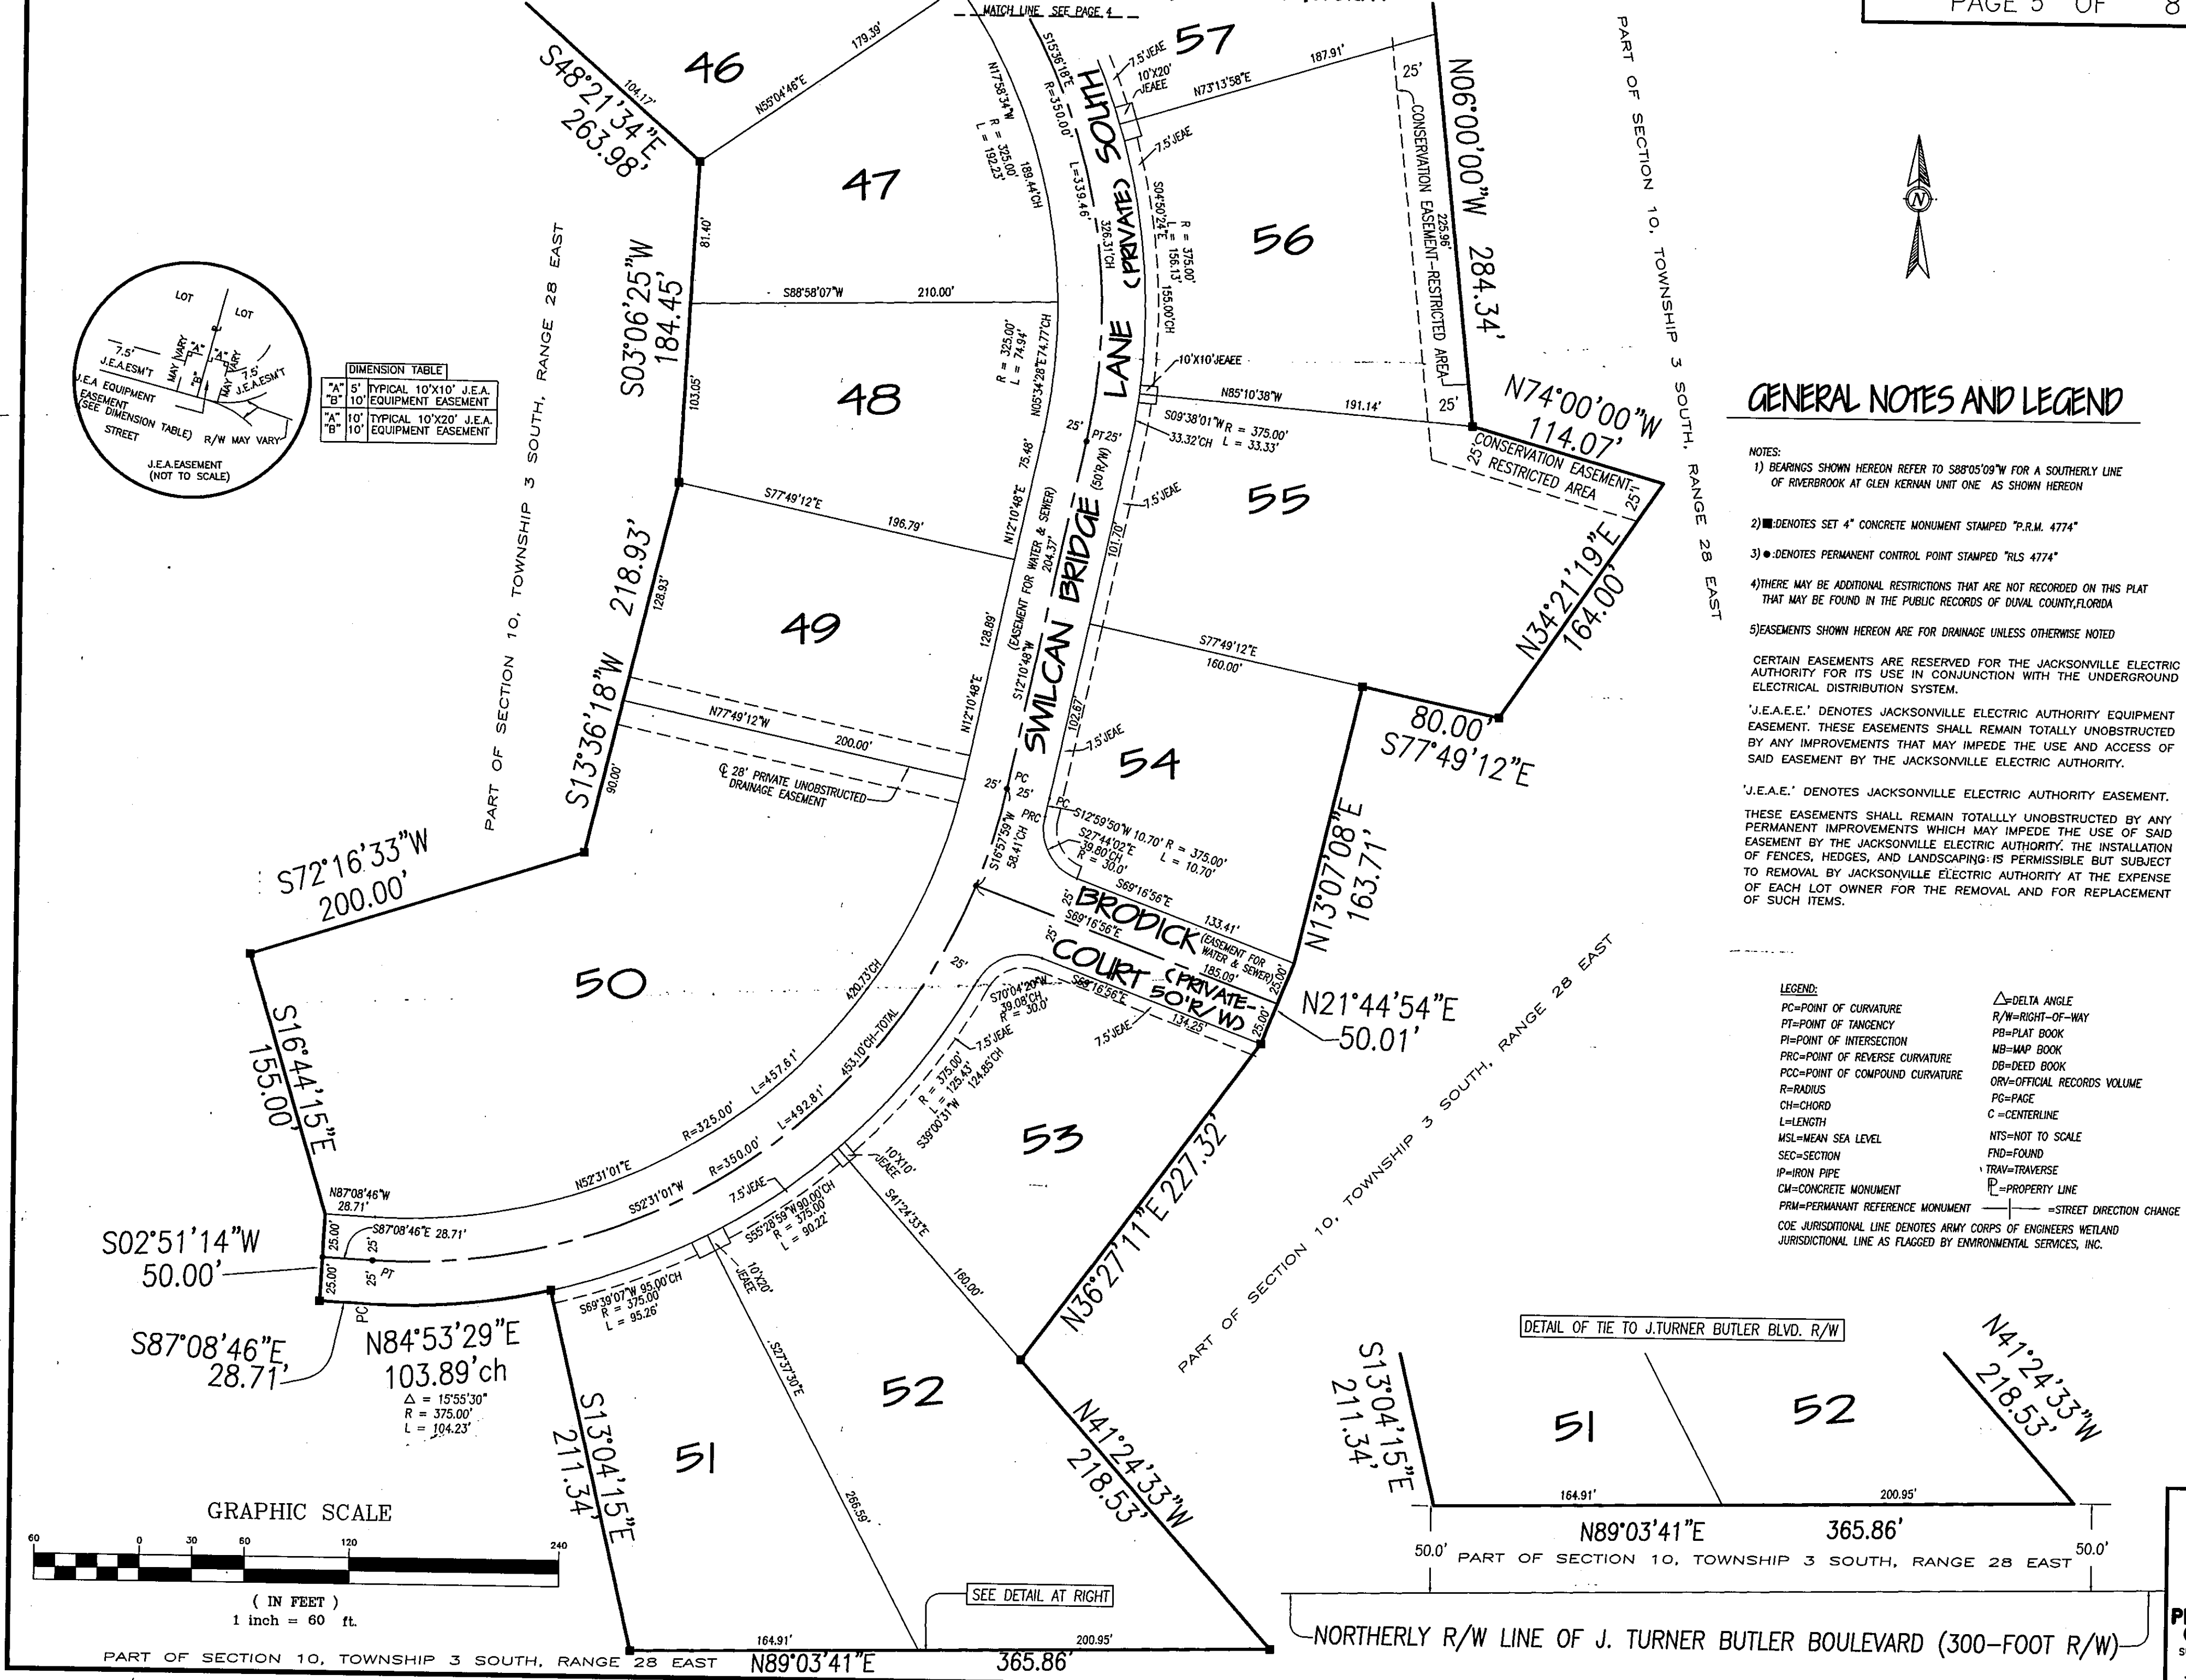

PRIVETT & ASSOC. OF FLORIDA, INC.
SURVEYORS AND LAND PLANNERS
2732 TOWNSEND BOULEVARD
JACKSONVILLE, FLORIDA 32211
(904) 745-7655


Glen Kernan Golf and Country Club Unit One

BEING A PORTION OF SECTION 10, TOWNSHIP 3 SOUTH, RANGE 28 EAST, JACKSONVILLE, DUVAL COUNTY, FLORIDA

PLAT BOOK 51 PAGE 2E

PAGE 6 OF 8 PAGES

GENERAL NOTES AND LEGEND

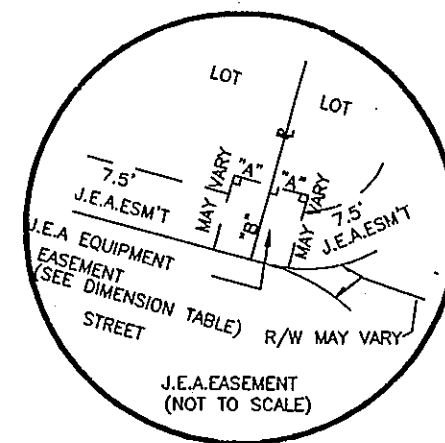

DIMENSION TABLE	
"A" 5'	TYPICAL 10'X10' J.E.A. EQUIPMENT EASEMENT
"B" 10'	TYPICAL 10'X20' J.E.A. EQUIPMENT EASEMENT
"A" 5'	TYPICAL 5'X10' J.E.A. EQUIPMENT EASEMENT
"B" 10'	TYPICAL 5'X20' J.E.A. EQUIPMENT EASEMENT

LEGEND:
PC=POINT OF CURVATURE
PT=POINT OF TANGENCY
PI=POINT OF INTERSECTION
PRC=POINT OF REVERSE CURVATURE
PCC=POINT OF COMPOUND CURVATURE
R=RADIUS
CH=CHORD
L=LENGTH
MSL=MEAN SEA LEVEL
SEC=SECTION
IP=IRON PIPE
CM=CONCRETE MONUMENT
PRM=PERMANENT REFERENCE MONUMENT
COE JURISDICTIONAL LINE DENOTES ARMY CORPS OF ENGINEERS WETLAND JURISDICTIONAL LINE AS FLAGGED BY ENVIRONMENTAL SERVICES, INC.


LEGEND:
Δ=DELTA ANGLE
R/W=RIGHT-OF-WAY
PB=PLAT BOOK
MB=MAP BOOK
DB=DEED BOOK
ORV=OFFICIAL RECORDS VOLUME
PG=PAGE
CL=CENTERLINE
NTS=NOT TO SCALE
FND=FOUND
TRAV=TRAVERSE
PL=PROPERTY LINE
—=STREET DIRECTION CHANGE

NOTES:
1) BEARINGS SHOWN HEREON REFER TO S88°05'09"W FOR A SOUTHERLY LINE OF RIVERBROOK AT GLEN KERNAN UNIT ONE AS SHOWN HEREON
2) ■ DENOTES SET 4" CONCRETE MONUMENT STAMPED "P.R.M. 4774"
3) ● DENOTES PERMANENT CONTROL POINT STAMPED "RLS 4774"
4) THERE MAY BE ADDITIONAL RESTRICTIONS THAT ARE NOT RECORDED ON THIS PLAT THAT MAY BE FOUND IN THE PUBLIC RECORDS OF DUVAL COUNTY, FLORIDA
5) EASEMENTS SHOWN HEREON ARE FOR DRAINAGE UNLESS OTHERWISE NOTED

CERTAIN EASEMENTS ARE RESERVED FOR THE JACKSONVILLE ELECTRIC AUTHORITY FOR ITS USE IN CONJUNCTION WITH THE UNDERGROUND ELECTRICAL DISTRIBUTION SYSTEM.
"J.E.A.E." DENOTES JACKSONVILLE ELECTRIC AUTHORITY EQUIPMENT EASEMENT. THESE EASEMENTS SHALL REMAIN TOTALLY UNOBSTRUCTED BY ANY IMPROVEMENTS THAT MAY IMPEDE THE USE AND ACCESS OF SAID EASEMENT BY THE JACKSONVILLE ELECTRIC AUTHORITY.
"J.E.A.E." DENOTES JACKSONVILLE ELECTRIC AUTHORITY EASEMENT. THESE EASEMENTS SHALL REMAIN TOTALLY UNOBSTRUCTED BY ANY IMPROVEMENTS WHICH MAY IMPEDE THE USE OF SAID EASEMENT BY THE JACKSONVILLE ELECTRIC AUTHORITY. THE INSTALLATION OF FENCES, HEDGES, AND LANDSCAPING IS PERMISSIBLE BUT SUBJECT TO REMOVAL BY JACKSONVILLE ELECTRIC AUTHORITY AT THE EXPENSE OF EACH LOT OWNER FOR THE REMOVAL AND FOR REPLACEMENT OF SUCH ITEMS.

PART OF SECTION 10, TOWNSHIP 3 SOUTH, RANGE 28 EAST

PART OF SECTION 10, TOWNSHIP 3 SOUTH, RANGE 28 EAST

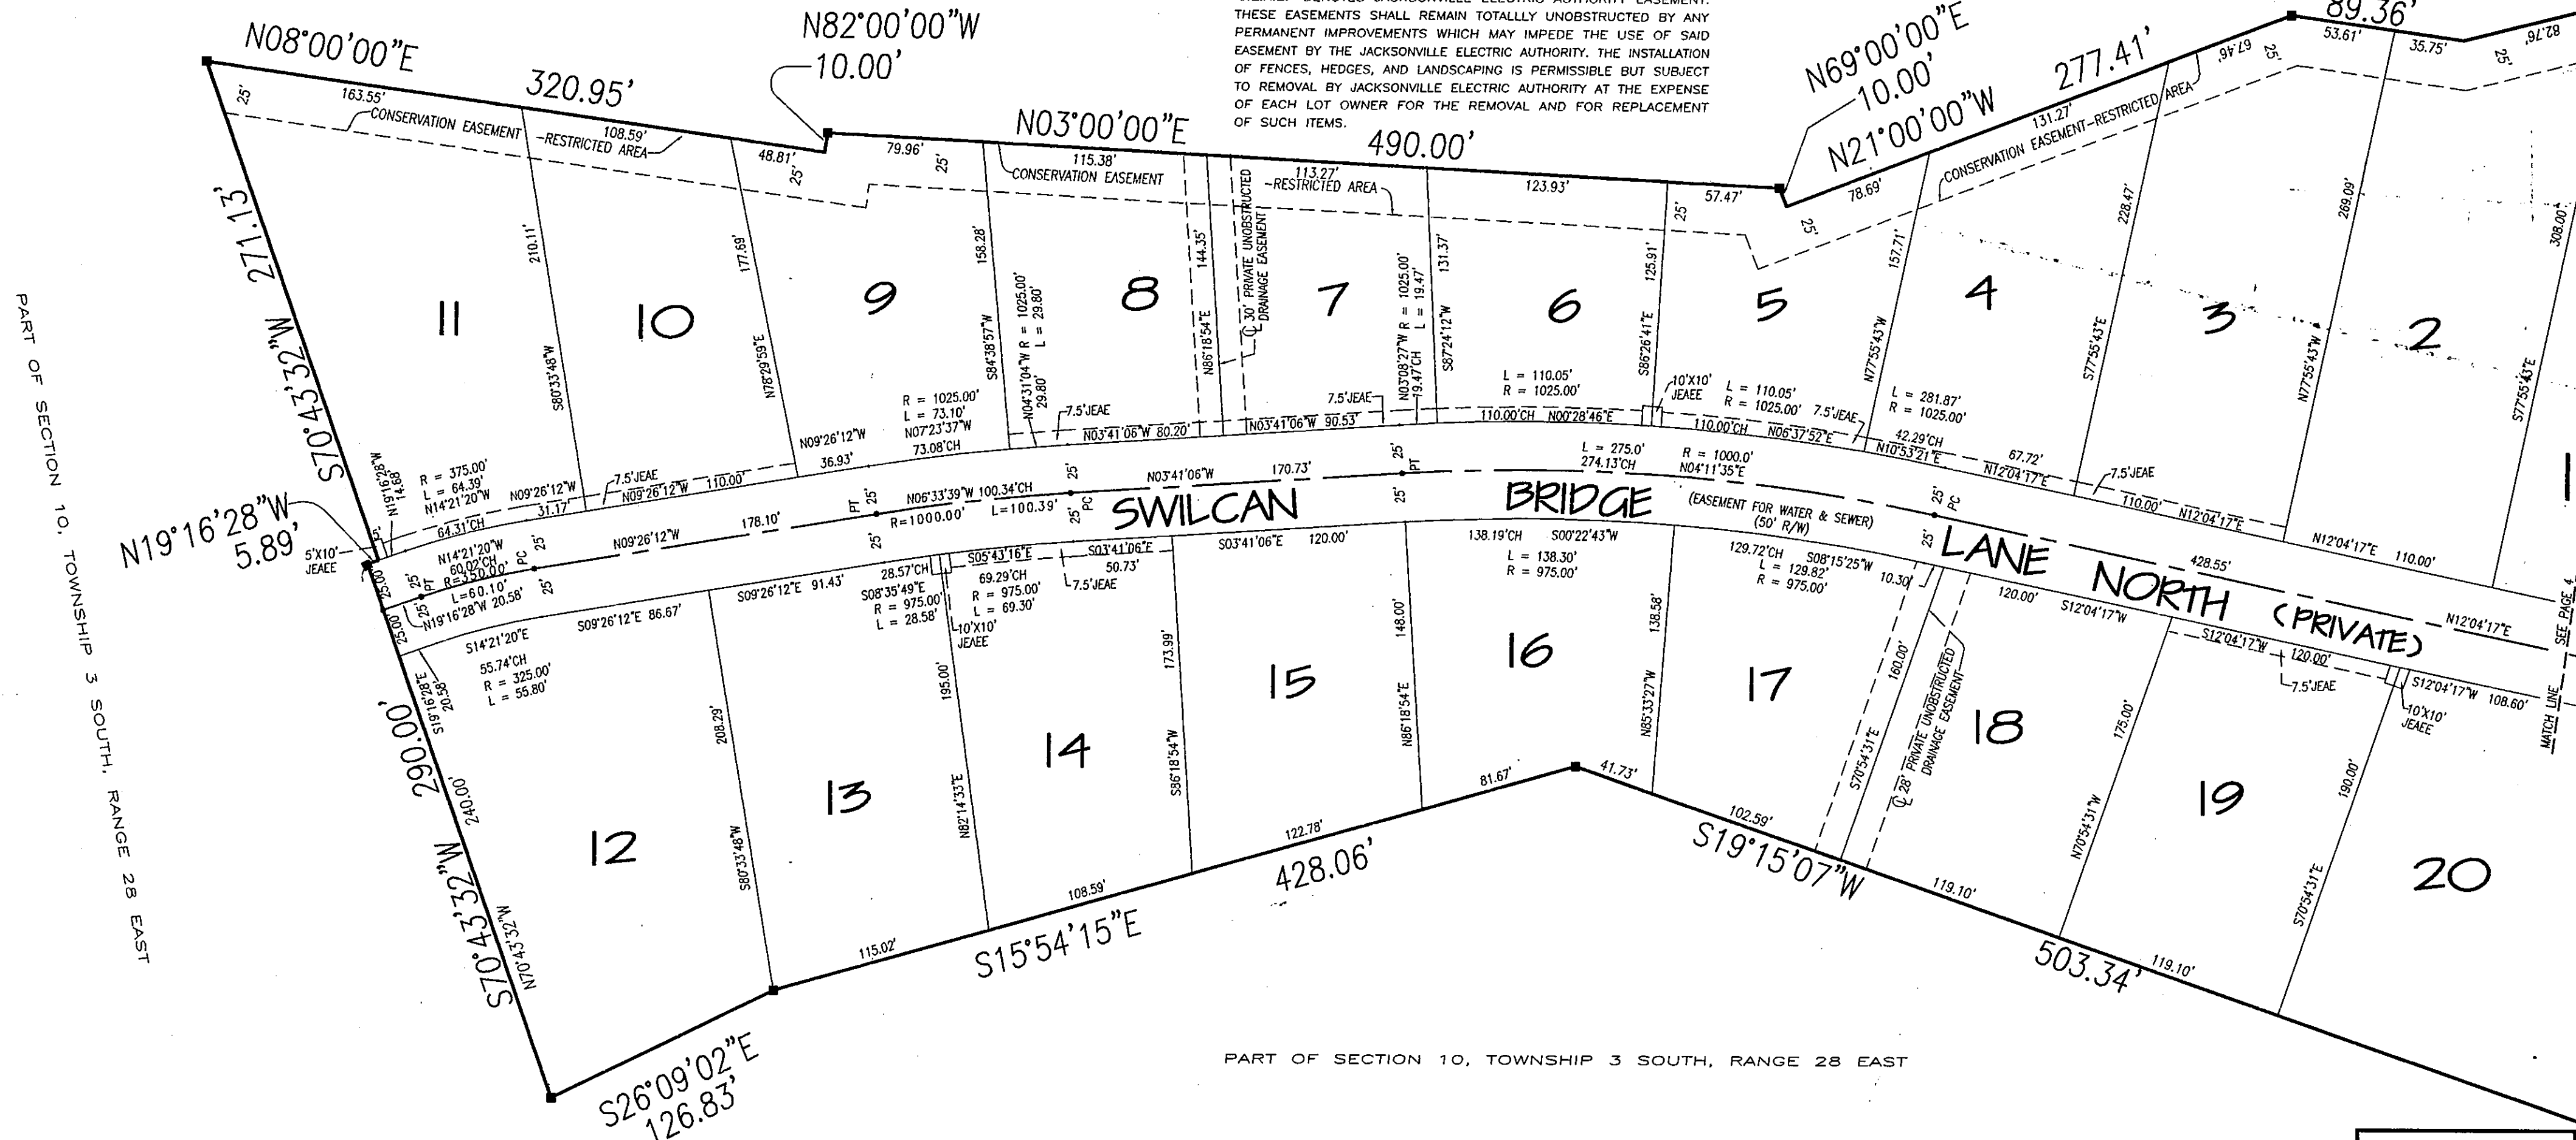

PART OF SECTION 10, TOWNSHIP 3 SOUTH, RANGE 28 EAST

GRAPHIC SCALE



(IN FEET)
1 inch = 60 ft.



PRIVETT & ASSOC.
OF FLORIDA, INC.
SURVEYORS AND LAND PLANNERS
2732 TOWNSEND BOULEVARD
JACKSONVILLE, FLORIDA 32211
(904) 743-7658

Glen Kernan Golf and Country Club Unit One

BEING A PORTION OF SECTION 10, TOWNSHIP 3 SOUTH, RANGE 28 EAST, JACKSONVILLE, DUVAL COUNTY, FLORIDA

PLAT BOOK 51 PAGE 2F

PAGE 7 OF 8 PAGES

GENERAL NOTES AND LEGEND

NOTES:

1) BEARINGS SHOWN HEREON REFER TO S88°05'09"W FOR A SOUTHERLY LINE OF RIVERBROOK AT GLEN KERNAN UNIT ONE AS SHOWN HEREON

2) ■ DENOTES SET 4" CONCRETE MONUMENT STAMPED "P.R.M. 4774"

3) ● DENOTES PERMANENT CONTROL POINT STAMPED "RLS 4774"

4) THERE MAY BE ADDITIONAL RESTRICTIONS THAT ARE NOT RECORDED ON THIS PLAT THAT MAY BE FOUND IN THE PUBLIC RECORDS OF DUVAL COUNTY, FLORIDA

5) EASEMENTS SHOWN HEREON ARE FOR DRAINAGE UNLESS OTHERWISE NOTED

CERTAIN EASEMENTS ARE RESERVED FOR THE JACKSONVILLE ELECTRIC AUTHORITY FOR ITS USE IN CONJUNCTION WITH THE UNDERGROUND ELECTRICAL DISTRIBUTION SYSTEM.



"J.E.A.E.E." DENOTES JACKSONVILLE ELECTRIC AUTHORITY EQUIPMENT EASEMENT. THESE EASEMENTS SHALL REMAIN TOTALLY UNOBSTRUCTED BY ANY IMPROVEMENTS THAT MAY IMPEDE THE USE AND ACCESS OF SAID EASEMENT BY THE JACKSONVILLE ELECTRIC AUTHORITY.

"J.E.A.E." DENOTES JACKSONVILLE ELECTRIC AUTHORITY EASEMENT. THESE EASEMENTS SHALL REMAIN TOTALLY UNOBSTRUCTED BY ANY PERMANENT IMPROVEMENTS WHICH MAY IMPEDE THE USE OF SAID EASEMENT BY THE JACKSONVILLE ELECTRIC AUTHORITY. THE INSTALLATION OF FENCES, HEDGES, AND LANDSCAPING IS PERMISSIBLE BUT SUBJECT TO REMOVAL BY JACKSONVILLE ELECTRIC AUTHORITY AT THE EXPENSE OF EACH LOT OWNER FOR THE REMOVAL AND FOR REPLACEMENT OF SUCH ITEMS.

LEGEND:

PC=POINT OF CURVATURE	△=DELTA ANGLE
PT=POINT OF TANGENCY	R/W=RIGHT-OF-WAY
PI=POINT OF INTERSECTION	PB=PLAT BOOK
PRC=POINT OF REVERSE CURVATURE	MB=MAP BOOK
PCC=POINT OF COMPOUND CURVATURE	DB=DEED BOOK
R=RADIUS	ORV=OFFICIAL RECORDS VOLUME
CH=CHORD	PG=PAGE
L=LENGTH	Q=CENTERLINE
MSL=MEAN SEA LEVEL	NTS=NOT TO SCALE
SEC=SECTION	FND=FOUND
IP=IRON PIPE	TRAV=TRAVERSE
CM=CONCRETE MONUMENT	PL=PROPERTY LINE
PRM=PERMANENT REFERENCE MONUMENT	—=STREET DIRECTION CHANGE
COE JURISDICTIONAL LINE DENOTES ARMY CORPS OF ENGINEERS WETLAND JURISDICTIONAL LINE AS FLAGGED BY ENVIRONMENTAL SERVICES, INC.	

GRAPHIC SCALE

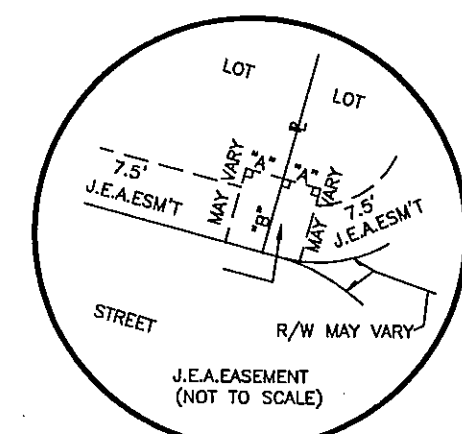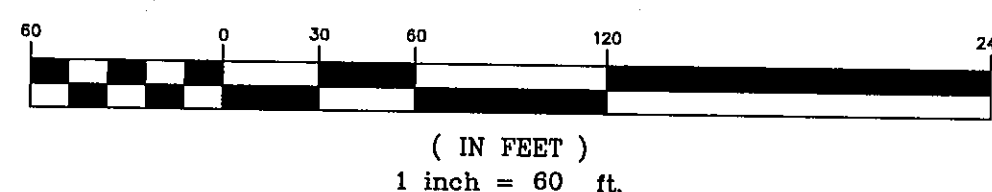

DIMENSION TABLE	
"A"	5' TYPICAL 10'X10' J.E.A. EQUIPMENT EASEMENT
"B"	10' TYPICAL 10'X20' J.E.A. EQUIPMENT EASEMENT



S09°08'10"E
339.76'

c:\DM695\kgcp1at Wed Sep 18 09:25:52 1996

Glen Kernan Golf and Country Club Unit One

BEING A PORTION OF SECTION 10, TOWNSHIP 3 SOUTH, RANGE 28 EAST, JACKSONVILLE, DUVAL COUNTY, FLORIDA

PLAT BOOK 51 PAGE 26

PAGE 8 OF 8 PAGES

GENERAL NOTES AND LEGEND

NOTES:

1) BEARINGS SHOWN HEREON REFER TO S88°05'09"W FOR A SOUTHERLY LINE OF RIVERBROOK AT GLEN KERNAN UNIT ONE AS SHOWN HEREON

2) ■ DENOTES SET 4" CONCRETE MONUMENT STAMPED "P.R.M. 4774"

3) ● DENOTES PERMANENT CONTROL POINT STAMPED "T.R.S. 4774"

4) THERE MAY BE ADDITIONAL RESTRICTIONS THAT ARE NOT RECORDED ON THIS PLAT THAT MAY BE FOUND IN THE PUBLIC RECORDS OF DUVAL COUNTY, FLORIDA

5) EASEMENTS SHOWN HEREON ARE FOR DRAINAGE UNLESS OTHERWISE NOTED

CERTAIN EASEMENTS ARE RESERVED FOR THE JACKSONVILLE ELECTRIC AUTHORITY FOR ITS USE IN CONJUNCTION WITH THE UNDERGROUND ELECTRICAL DISTRIBUTION SYSTEM.

"J.E.A.E.E." DENOTES JACKSONVILLE ELECTRIC AUTHORITY EQUIPMENT EASEMENT. THESE EASEMENTS SHALL REMAIN TOTALLY UNOBTSTRUCTED BY ANY IMPROVEMENTS THAT MAY IMPEDE THE USE AND ACCESS OF SAID EASEMENT BY THE JACKSONVILLE ELECTRIC AUTHORITY.

"J.E.A.E." DENOTES JACKSONVILLE ELECTRIC AUTHORITY EASEMENT.

THESE EASEMENTS SHALL REMAIN TOTALLY UNOBTSTRUCTED BY ANY PERMANENT IMPROVEMENTS WHICH MAY IMPEDE THE USE OF SAID EASEMENT BY THE JACKSONVILLE ELECTRIC AUTHORITY. THE INSTALLATION OF FENCES, HEDGES, AND LANDSCAPING IS PERMISSIBLE BUT SUBJECT TO REMOVAL BY JACKSONVILLE ELECTRIC AUTHORITY AT THE EXPENSE OF EACH LOT OWNER FOR THE REMOVAL AND FOR REPLACEMENT OF SUCH ITEMS.

LEGEND:

PC=POINT OF CURVATURE

PT=POINT OF TANGENCY

PI=POINT OF INTERSECTION

PRC=POINT OF REVERSE CURVATURE

PCC=POINT OF COMPOUND CURVATURE

R=RADIUS

CH=CHORD

L=LENGTH

MSL=MEAN SEA LEVEL

SEC=SECTION

IP=IRON PIPE

CM=CONCRETE MONUMENT

PRM=PERMANENT REFERENCE MONUMENT

COE JURISDICTIONAL LINE DENOTES ARMY CORPS OF ENGINEERS WETLAND

JURISDICTIONAL LINE AS FLAGGED BY ENVIRONMENTAL SERVICES, INC.

Δ=DELTA ANGLE

R/W=RIGHT-OF-WAY

PB=PLAT BOOK

MB=MAP BOOK

DB=DEED BOOK

ORV=OFFICIAL RECORDS VOLUME

PG=PAGE

C=CENTERLINE


NTS=NOT TO SCALE

FND=FOUND


TRAV=TRAVERSE

PL=PROPERTY LINE

—=STREET DIRECTION CHANGE

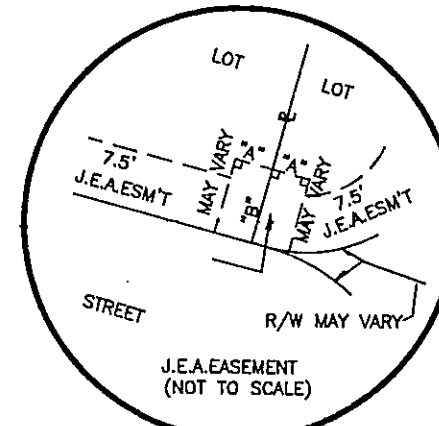

DIMENSION TABLE	
"A"	5' TYPICAL 10'X10' J.E.A. EQUIPMENT EASEMENT
"B"	10' TYPICAL 10'X20' J.E.A. EQUIPMENT EASEMENT

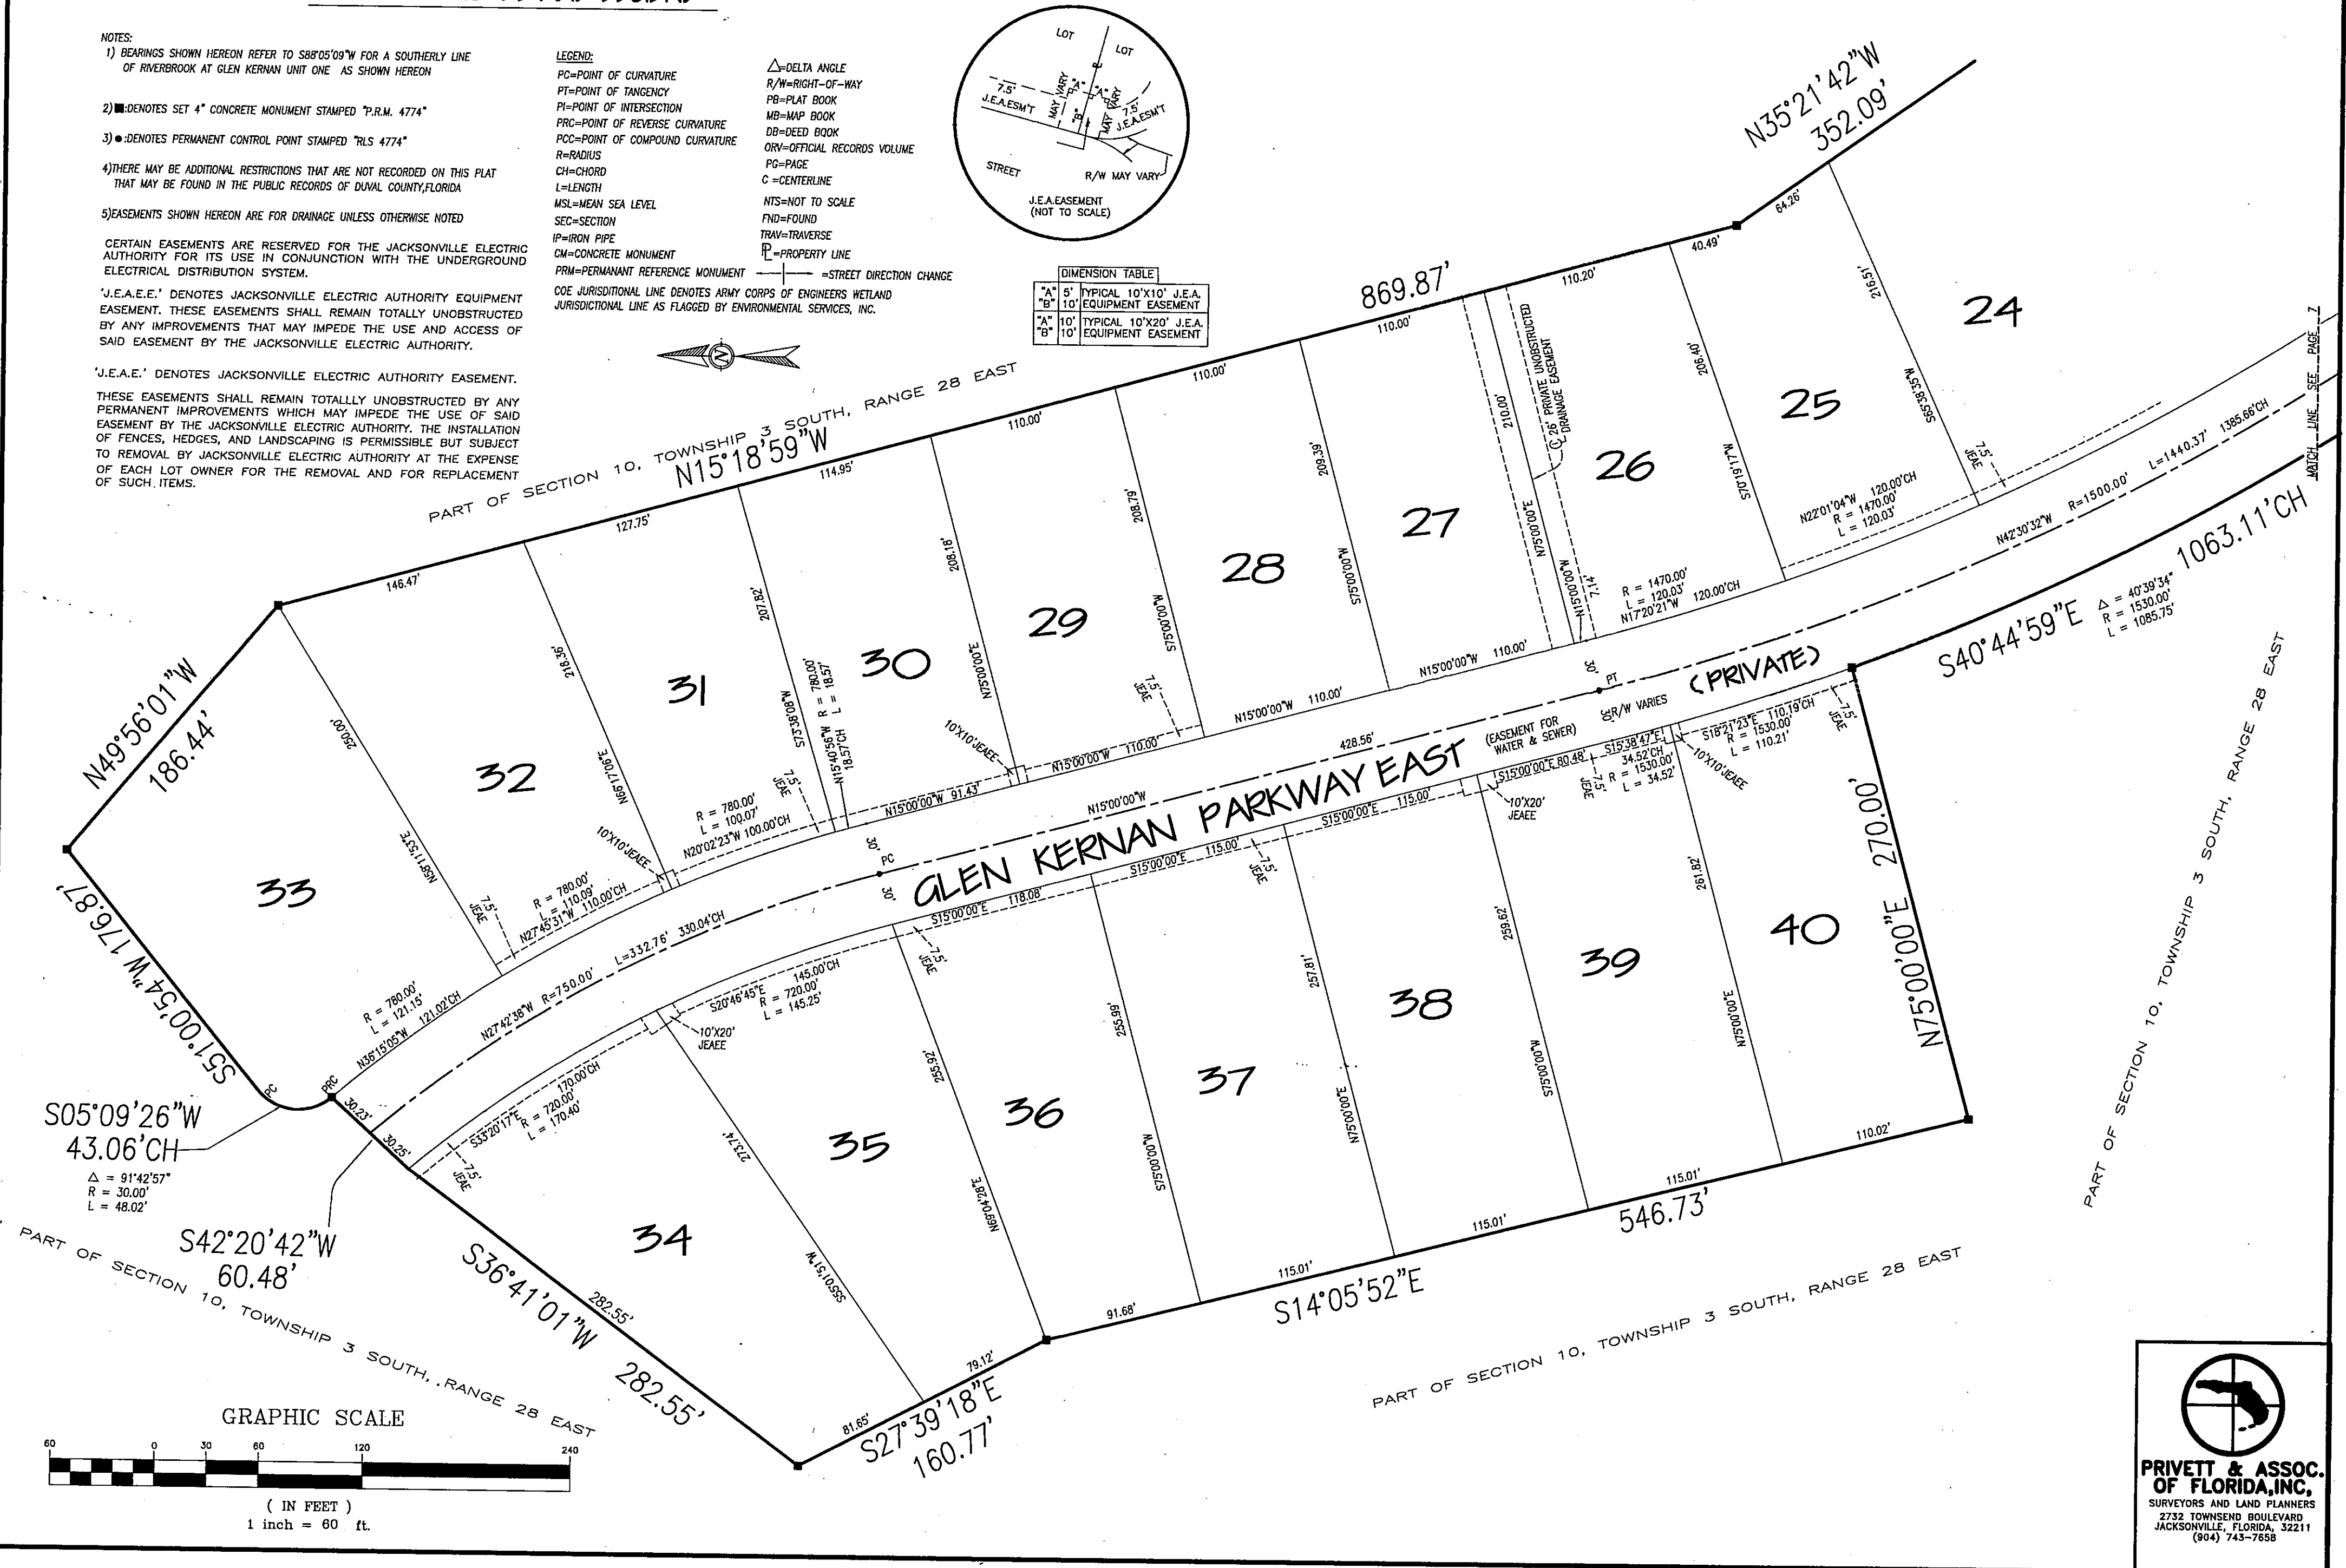

c:\img95\gkcp1at Mon Sep 16 15:55:57 1996